3BM Limited are the copyright owner of the design shown on this drawing. It may not be edited or reproduced without their prior written consent. All levels and dimensions to be checked on site. This drawing is to be read in conjunction with all other relevant drawings and specifications. Any discrepancies to be reported immediately. Do not scale from this drawing.

0 25 50 75 100 150

Scale Bar (m) 1:2500

N

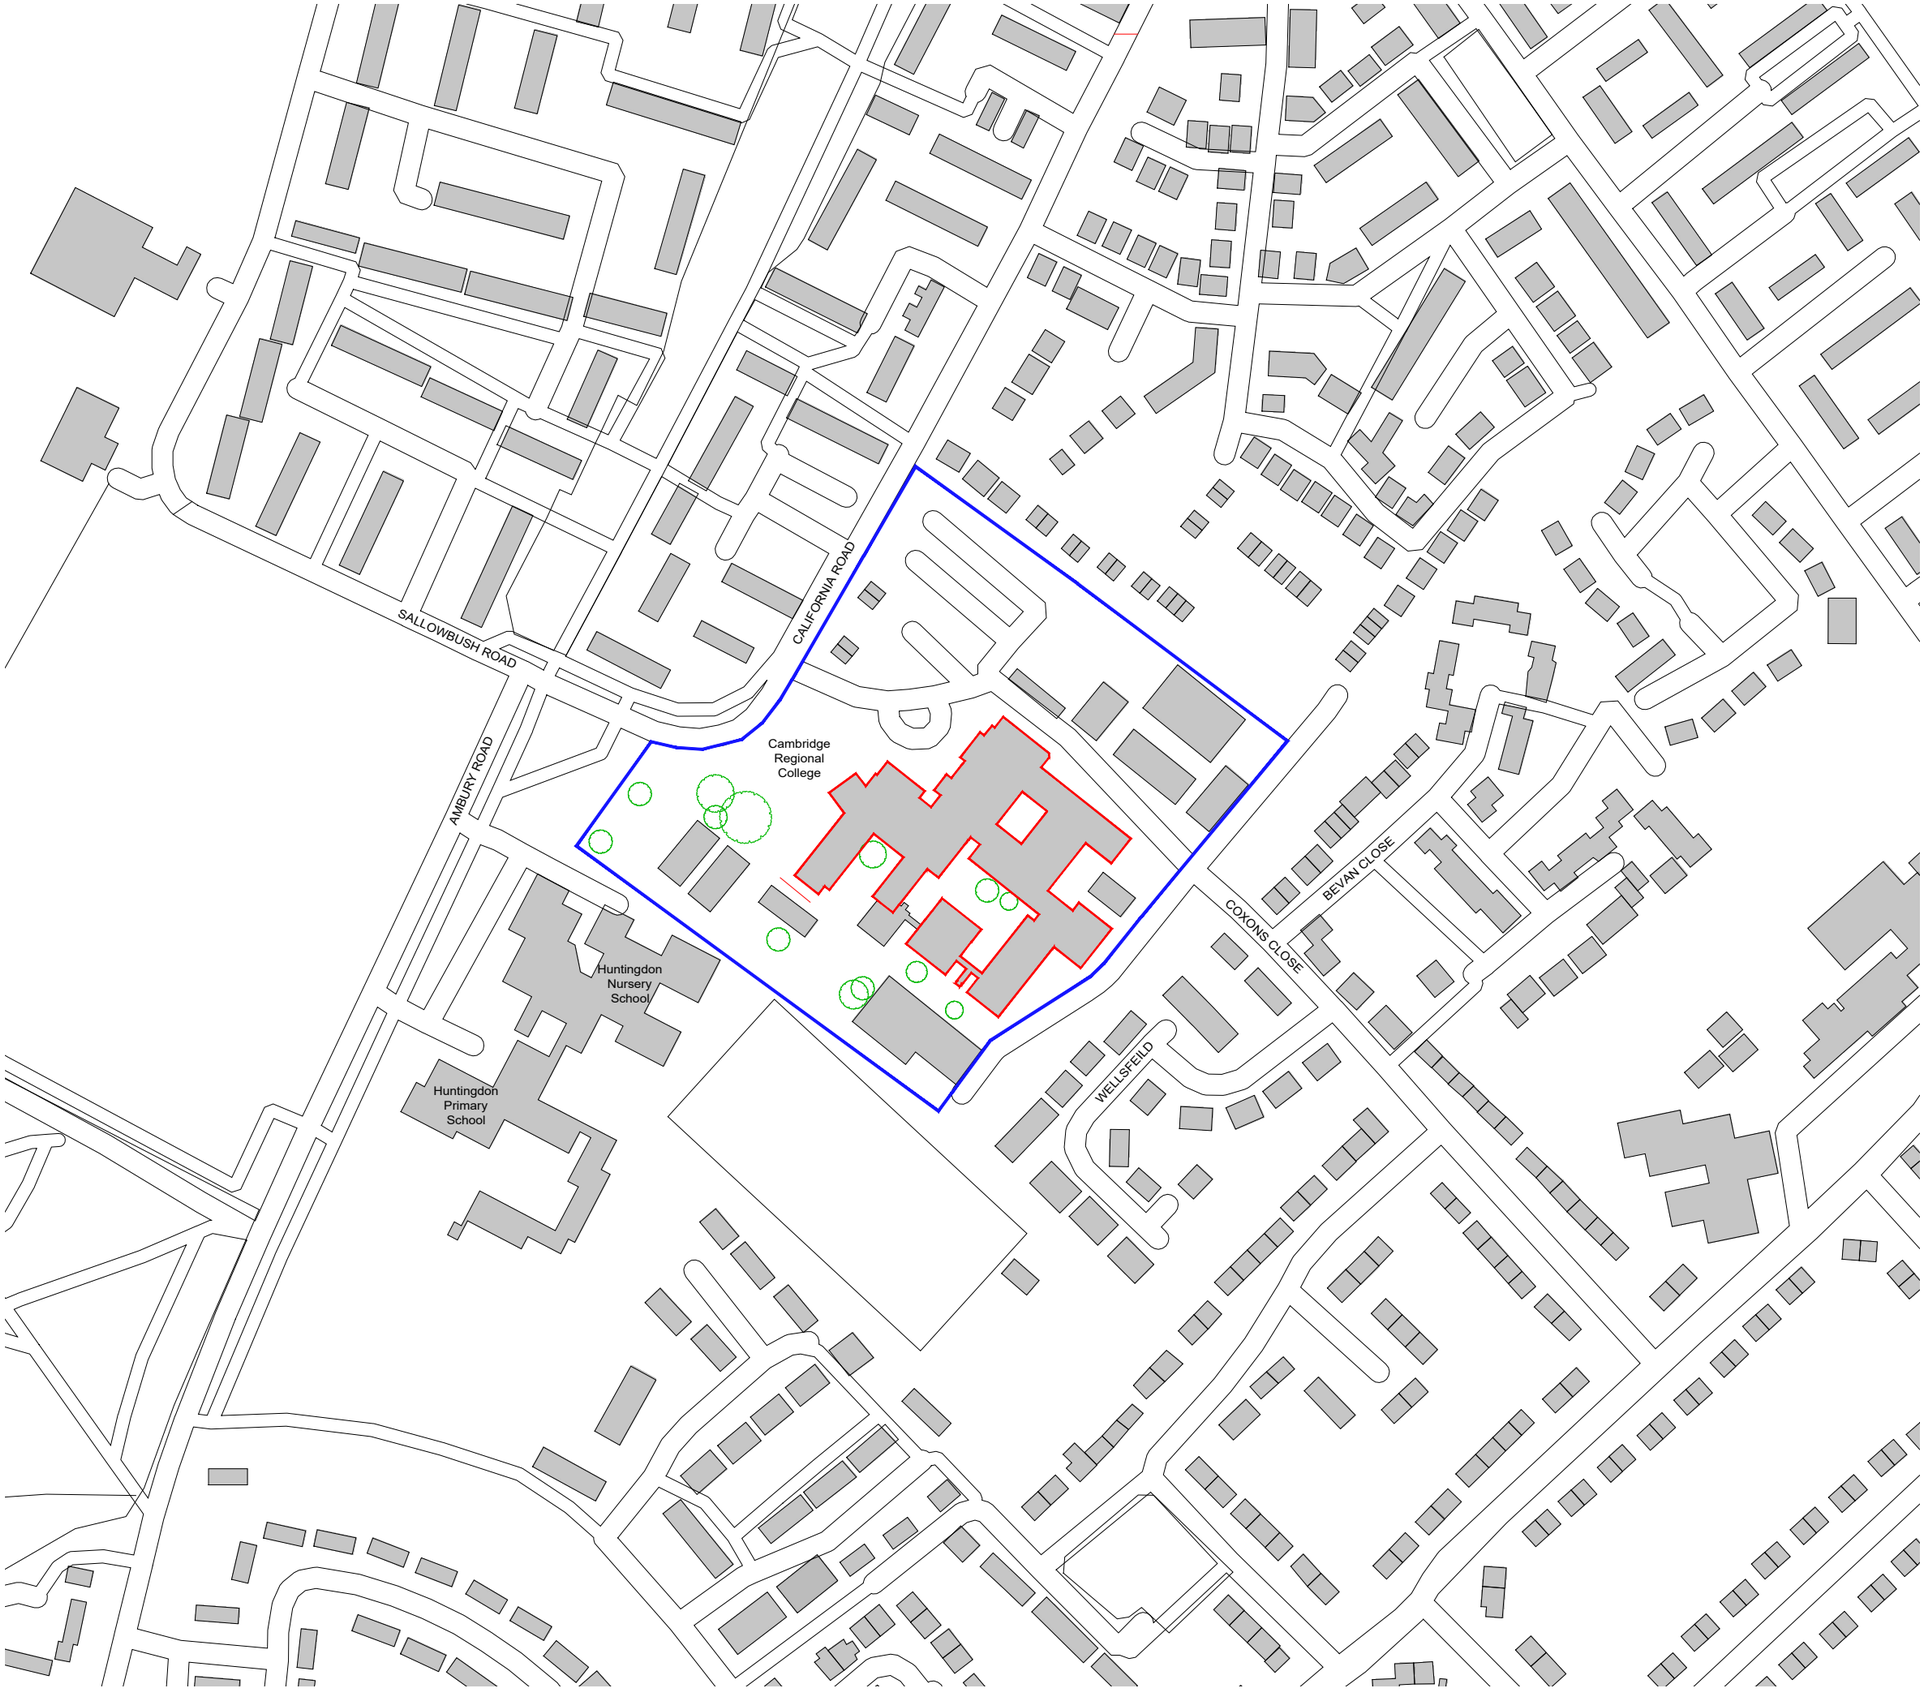

Rev	Date	Description	Initials

Client
Cambridge Regional College

Project Name
Huntingdon Campus Window Upgrades

Drawing Title
Site Location Plan

Issue Status
PLANNING ISSUE

Designed	Drawn	Checked	Approved
AN	AN	LR	LR

Scale & Paper Size
1:2500@A3

Date Originated
Nov 2024

Drawing Number

Project	Originator	Volume	Level	Type	Discipline	Number	Suitability	Revision
P541	3BM	V1	XX	DR	A	0000	S1	R00

Architecture + Planning

Unit LM07 G01
The Leather Market
Weston Street
London, SE1 3ER

www.3bm.co.uk