CAMBS
ELECTRICAL


RECC
RENEWABLE ENERGY CONSUMER CODE

ctsi
APPROVED CODE
TradingStandards.uk

Solar PV Block Diagram

Ramsey Town Council
11 Great Whyte
Ramsey
Huntingdon
PE26 1HG

Rear Elevation - East

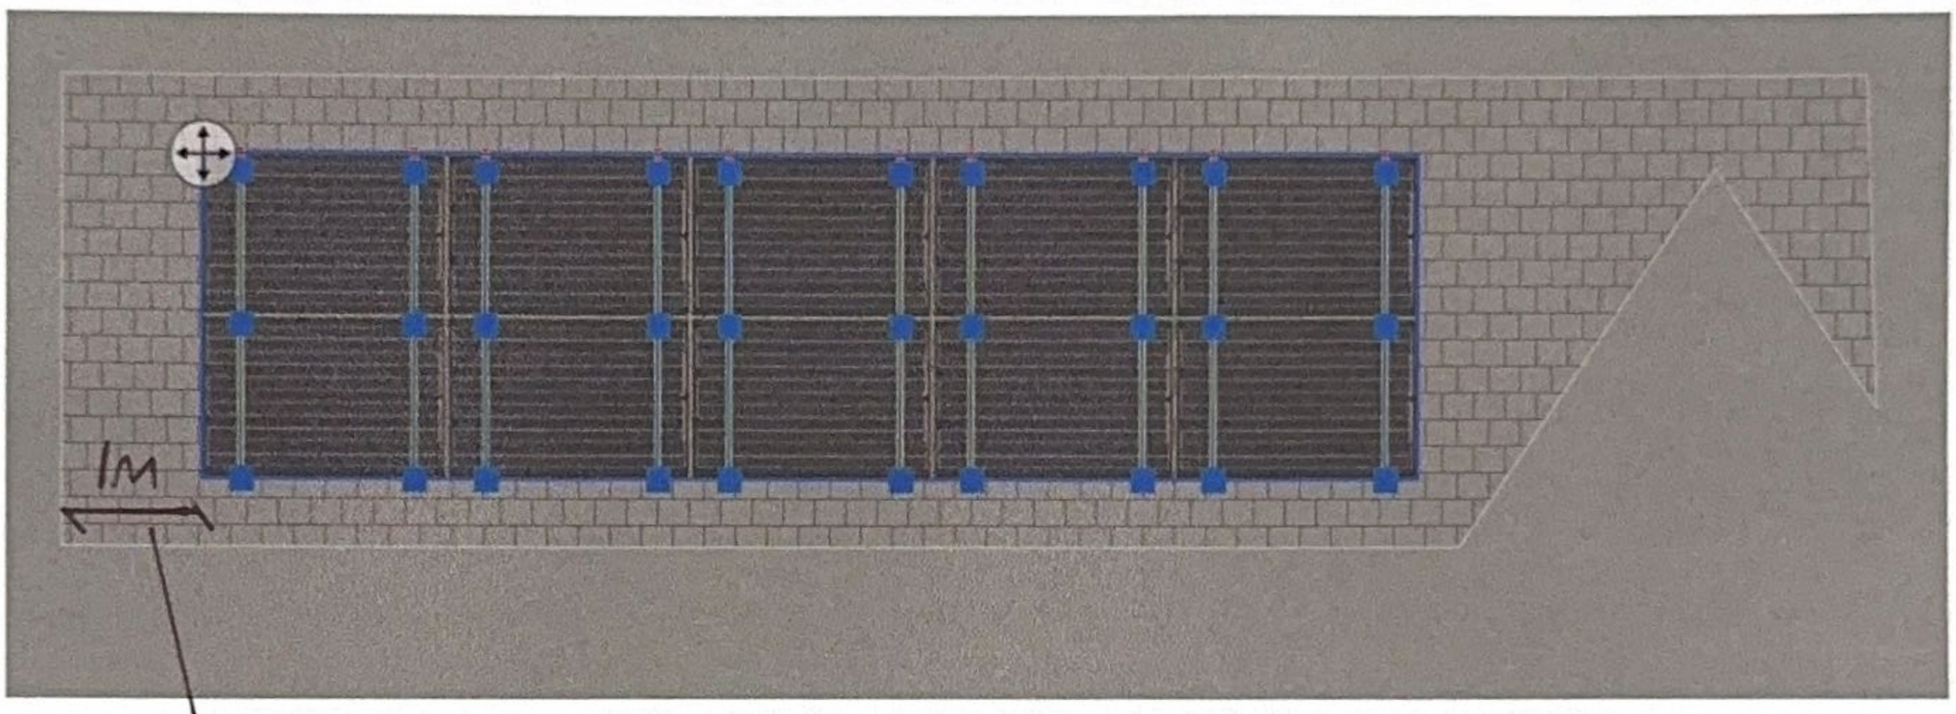

SOLAR PV MODULES TO BE INSTALLED AT LEAST 1m FROM ROOF'S EDGE

Cambs Electrical Contractors Ltd
Unit 3 Meridian Court
St.Ives
Cambs
PE27 5FH

01480 725500
info@cambselectrical.com