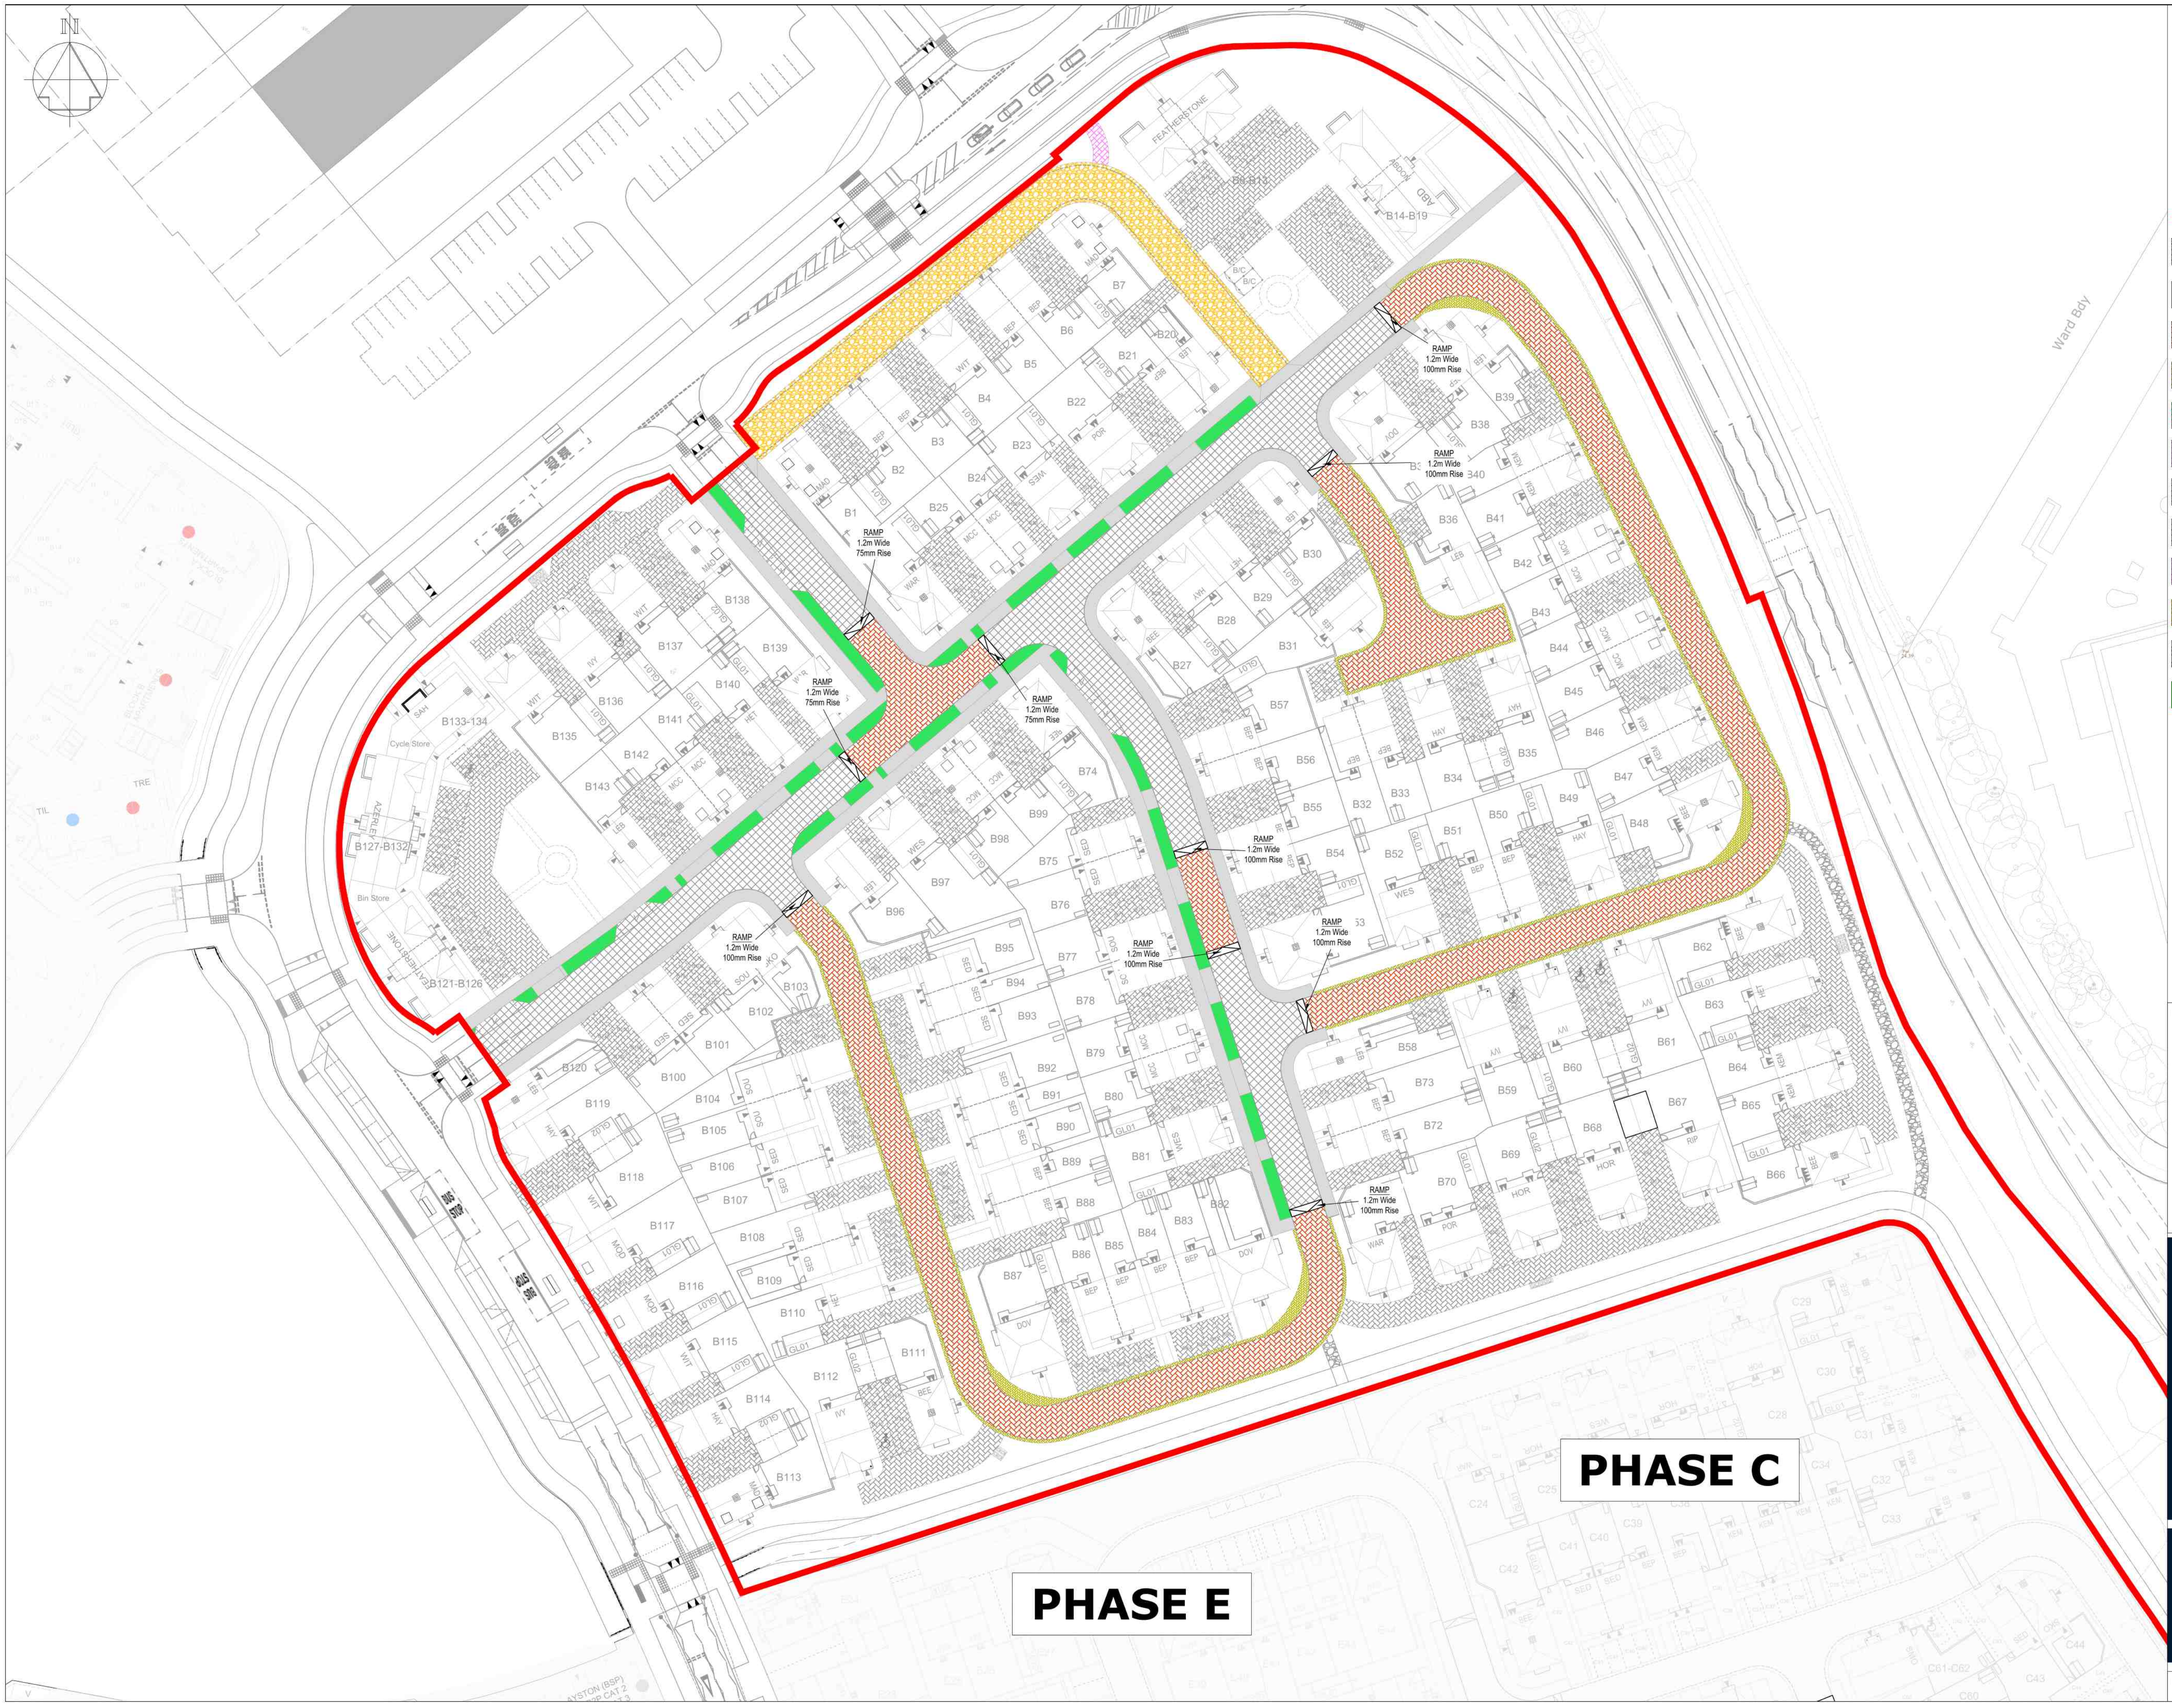


Notes

1. This drawing is not to be used for construction purposes.


2. The surface finishes identified on this drawing are subject to minor variation through the Section 38 vetting stage to suit Cambridgeshire County Council highway guidance.

3. All highways works will be in accordance with Cambridgeshire County Council highway design guide.

Surfaces Finishes Key:

- Phase B Site Boundary
- Adoptable Asphalt Concrete Road Construction
- Adoptable Asphalt Concrete Footway Construction
- Adoptable Block Paved Construction (Brindle Colour) Marshalls Keyblok - 200x100x80
- Adoptable Block Paved Construction (Brindle Colour) Marshalls Keyblok - 200x100x80
- Private Block Paved Margin (Brindle Colour) Marshalls Keyblok - 200x100x80
- Private Block Paved Margin (Brindle Colour) Marshalls Keyblok - 200x100x80
- Private Block Paved Driveway (Brindle Colour)
- Private Asphalt Concrete Driveway Construction
- Private Asphalt Concrete Footway Construction
- Private Golden Gravel Finish Road with Kerb Edgings
- Private Gravel Footpath with Timber Edgings
- Grass Verge

Concrete Setts in dark grey colour to form "T" mark to demarcate parking bays.

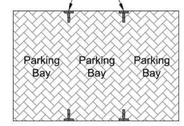

PARKING BAY DEMARCATION DETAIL

Revision.

A	Plan amended to suit latest site layout	19/03/25	KA
B	Plan amended to suit latest site layout	25/07/25	KA
C	Private road amended to adopted	08/08/25	WW
D	Plan amended to suit latest site layout	16/09/25	KA
E	Plan amended to suit latest site layout. Surface finishes amended to suit.	28/10/25	KA
F	Plan amended to suit latest site layout	04/11/25	KA
G	Permeable block paved areas amended to standard block paving as required.	05/11/25	KA
H	All permeable block paved areas removed and amended to standard block paving.	10/11/25	KA

Development Off
Ermine Street
Huntingdon

HIGHWAY FINISHES PLAN - PHASE B

DATE: **09/12/24**
SCALE: **1:500 @ A1**
DRAWN: **KA**
CHECKED: **WW**

BLOOR HOMES®

BLOOR HOMES SOUTH MIDLANDS
BEWICK HOUSE, 6 CYGNET DRIVE
SWAN VALLEY, NORTHAMPTON, NN4 9BS
TELEPHONE 01604 684400 FACSIMILE 01604 684401

Drawing No. SM5117-EN-082 | Rev. H