
Proposed Garage Replacement / Move

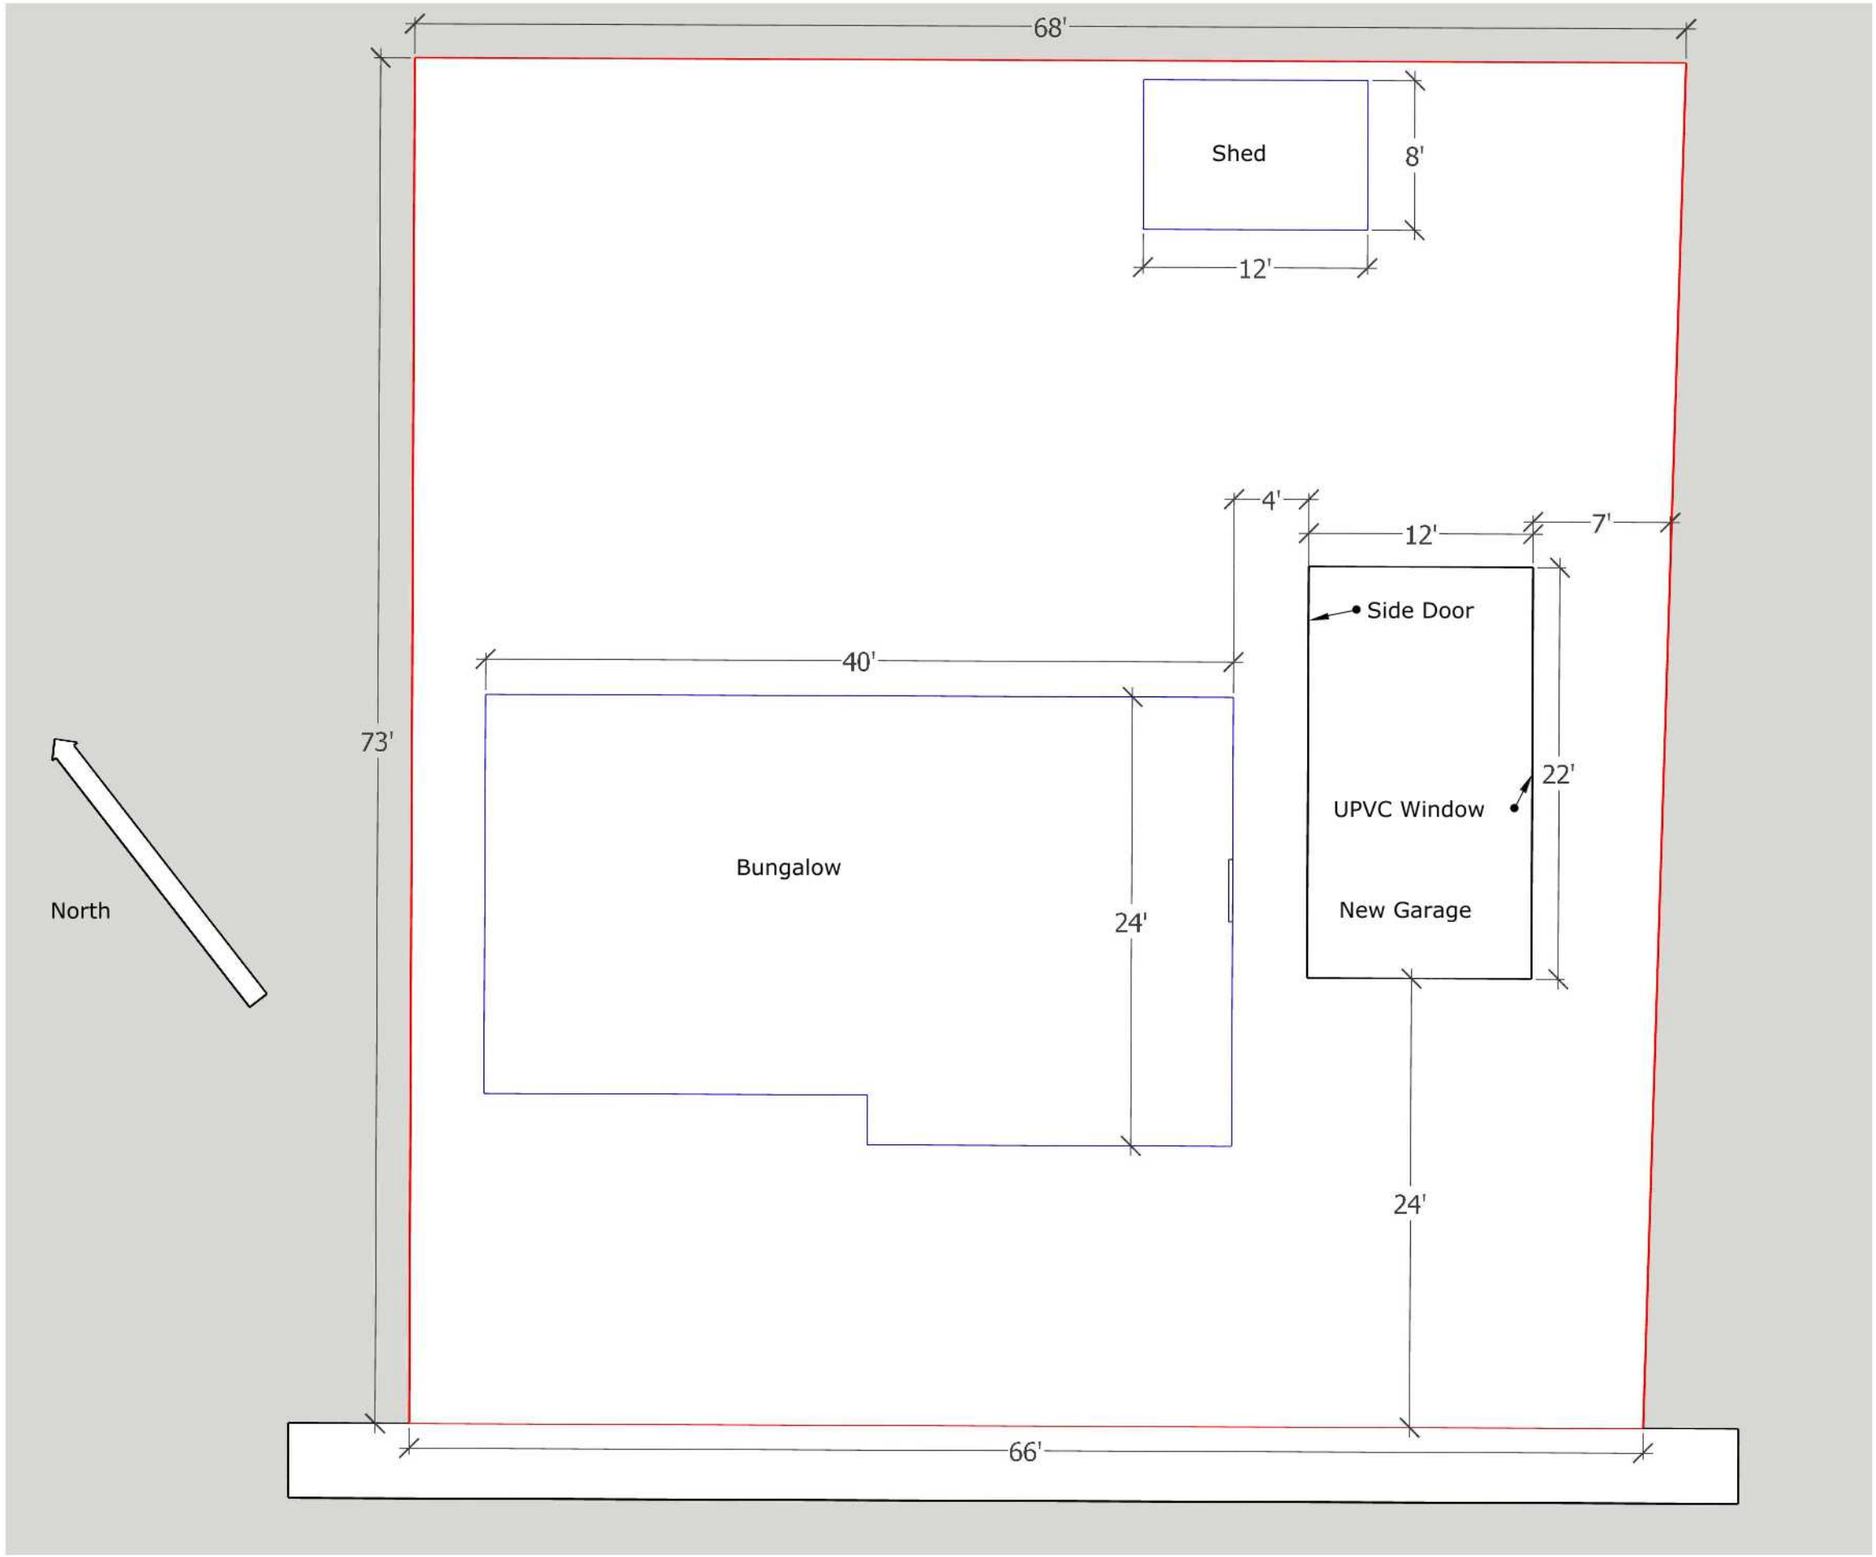

Address: 4 Chesham Road,
Sawtry, Huntingdon,
Cambridgeshire. PE285XB

Date: 24th March 2025

Customer: Mr M.A Gould

New Garage Construction:
Concrete Sectional Panels located on a concrete slab. The walls will be concrete sectional panels. It will have a UPVC window on the right hand wall and a steel door on the left hand wall. The main front door will be a standard up and over door in steel. The roof will be made from concrete pressed corrugated panels.

Rain Water will run to each side of the apex roof into guttering which will be directed to a waterbut at the rear of the garage

Garage Dimms:
Width 12ft
Length 22ft
Apex Height 8ft 2in

Scale 1:100