Notes:


All dimessions to be checked on site by the contractor prior to setting out or fabrication of components.

The contractor is not to scale dimensions off the drawing.


The drawing shall not be reproduced without written authority.

Revisions:


No.	Amendments	Date	By
A	Dimensions added from extension to boundaries	08/04/25	RG

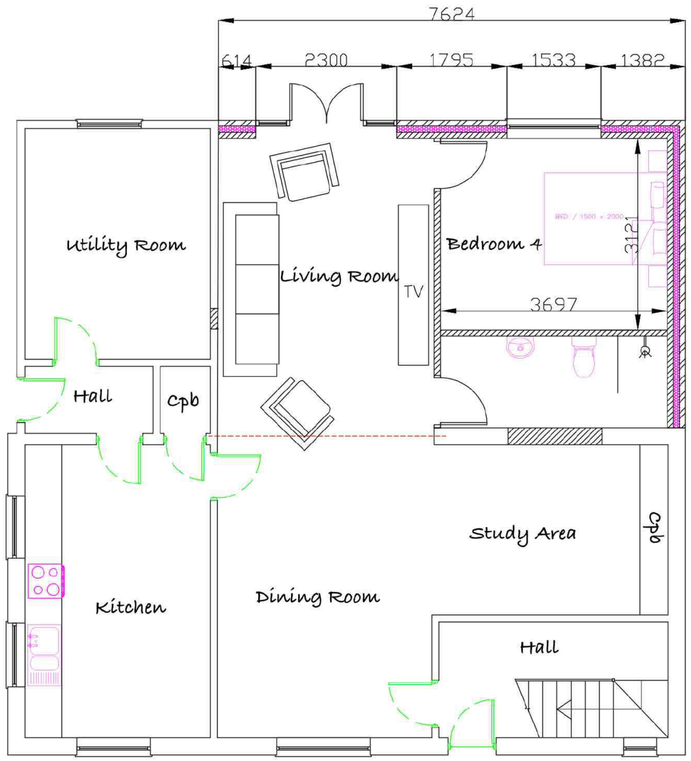

Proposed Ground Floor Plan

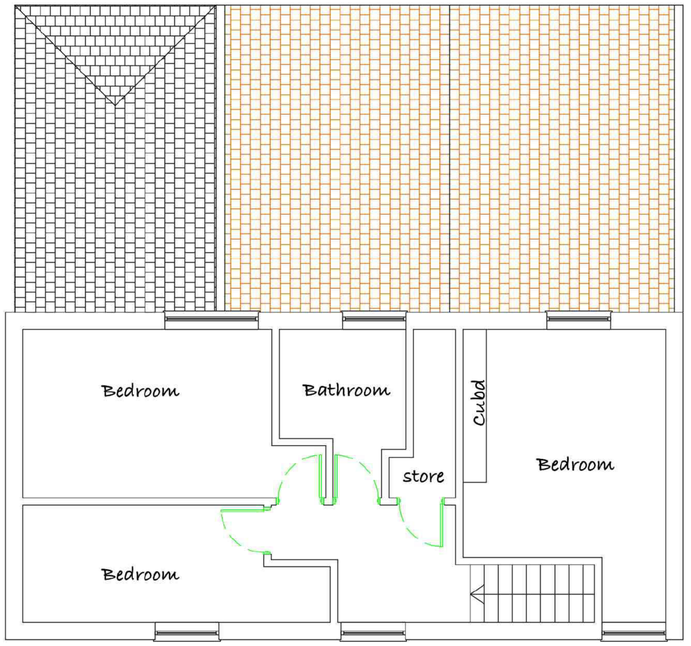


Proposed First Floor Plan

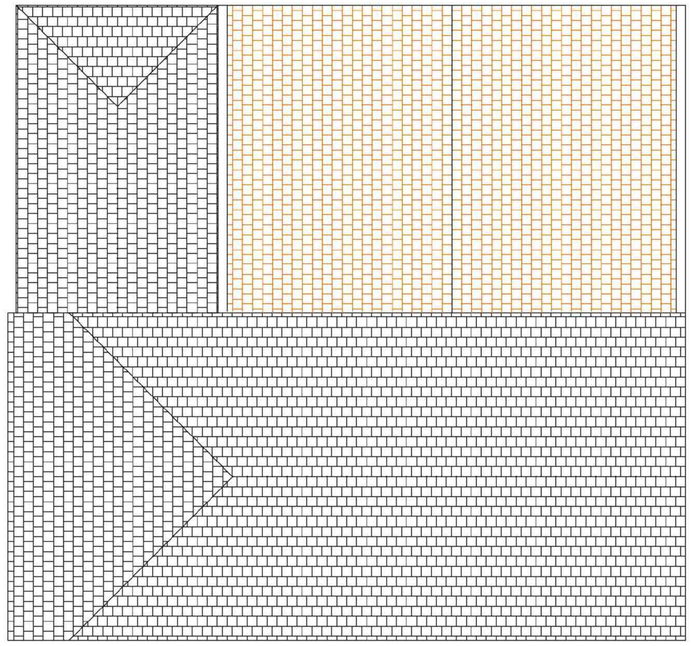

Proposed Roof Floor Plan



Proposed Side Elevation

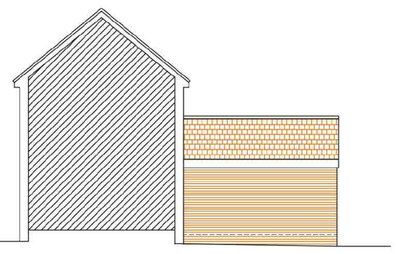


Proposed Side Elevation



Proposed Front Elevation




Proposed Rear Elevation

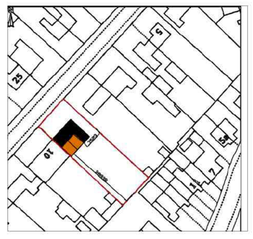

LOCATION PLAN SCALE 1=1250

20 0 20 40 60 80 100 Metres

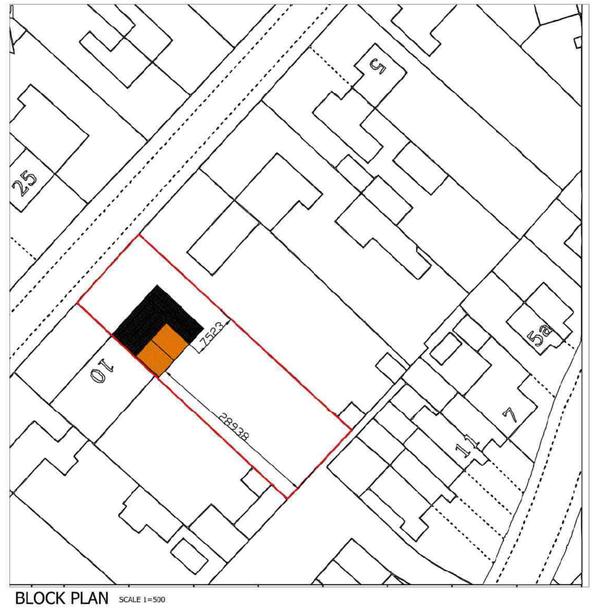

BLOCK PLAN SCALE 1=500

5 0 5 10 20 40 Metres

The Architectural Designer Studio

40 Hollow Lane, Ramsey
Cambridgeshire, PE26 1DE
Tel: [redacted]
Email: [redacted]

Project:

9 Coronation Avenue
Warboys
PE28 2TL

Drawing:

Proposed Plans and Elevations

Scale: 1:50 Plans 1:100 Elevations	Date: 03/04/2025
Drg. No. 02	Rev: