DO NOT SCALE

The contents of this drawing are strictly confidential and must not in any circumstances be copied, shown, published or otherwise disclosed to anyone, outside JD Carter The Building Services Company without express consent in writing.


General Notes:

This drawing and the information contained herein are indicative and to be used by the Contractor to assess the scope of works relating.

The responsibility for the design, coordination and installation remains with the Contractor

© Crown copyright 2023 Ordnance Survey 100053143

East Elevation

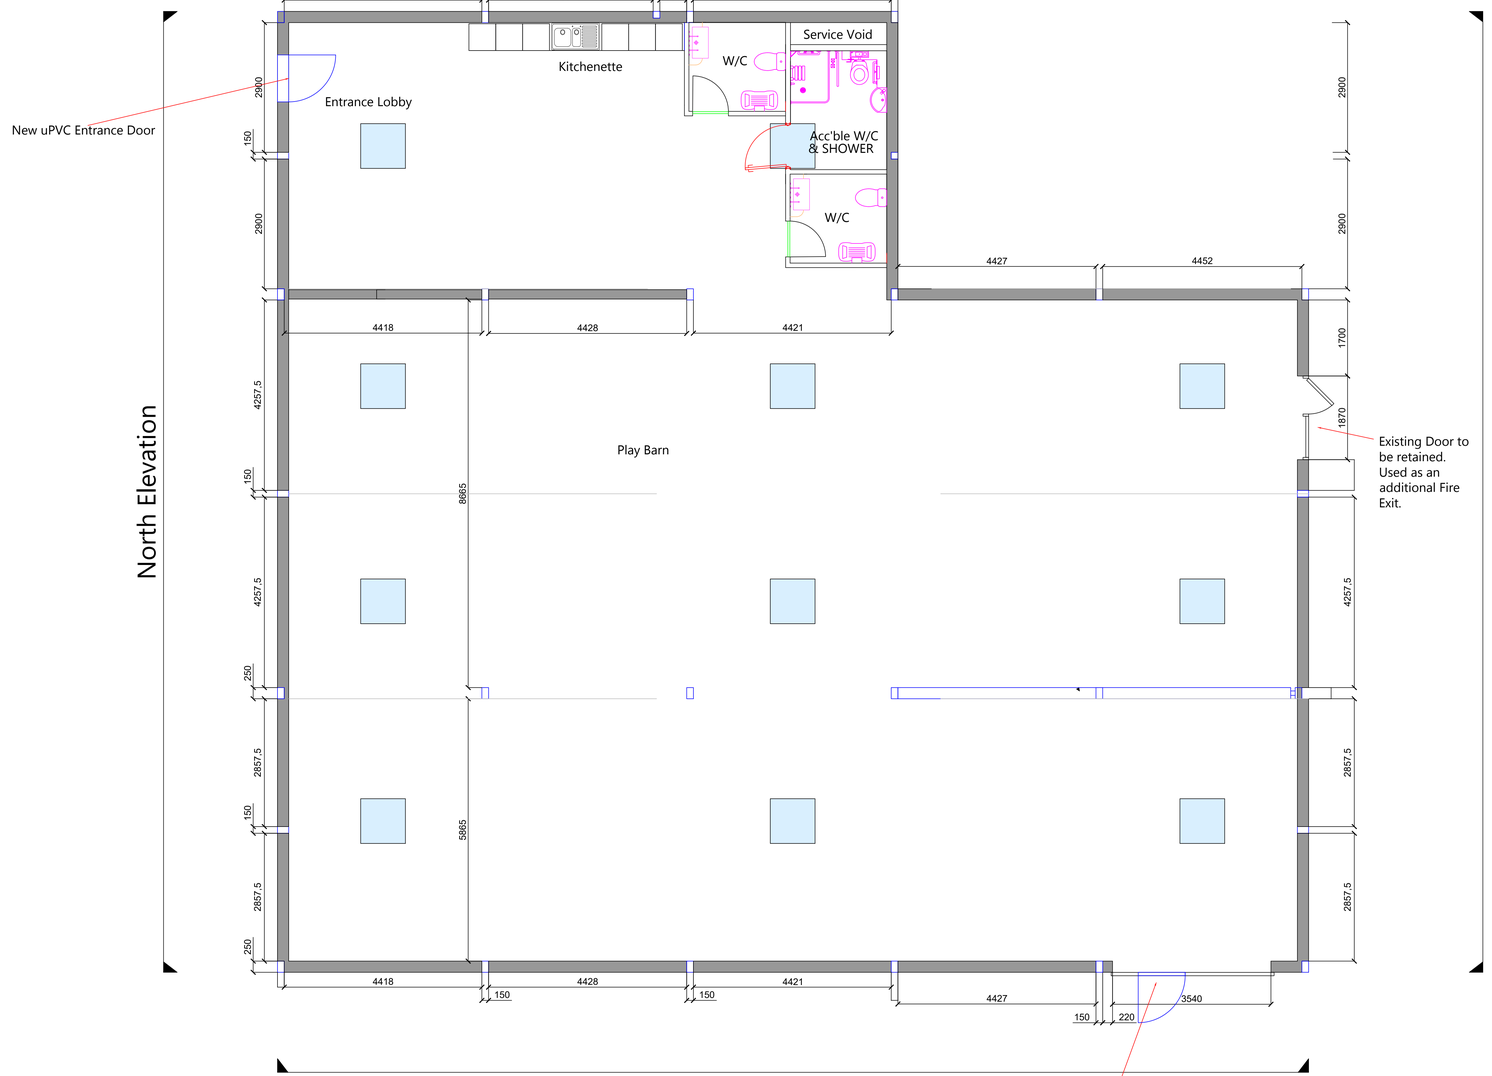

North Elevation

South Elevation

West Elevation

Fire Exit Wicket Door manufactured to fit to existing wrought iron barn sliding door in matching material.

0 10

metres

Rev.	Date	Description of Issue	Chkd
XX	XX.XX.XX	XXXX	XX
XX	XX.XX.XX	XXXX	XX
XX	XX.XX.XX	XXXX	XX

Revisions

Issue Purpose:

Planning App

Project

47 St Judiths Lane, Sawtry, PE28 5XE. Change of use Agricultural Barn to Children's Play Barn

Drawing Title:

Proposed Plans

Drawing No.: #12948.06

Rev.: 0

Drawn By: NS

Checked By: JC

Scales: 1:50 @A0

Date: 27.02.2024

DRAWING ISSUE

FEASIBILITY ☐

PLANNING ■

BUILDING REGULATIONS ☐

CONSTRUCTION ☐

JDCarter
The Building Services Company

SOUTHVIEW BARN
BUNGALOW FARM
WERRINGTON BRIDGE RD
PETERBOROUGH
PE6 7PP

T: 01733 810668
F: 01733 810956
M: 07740 946642