LANDSCAPING KEY


VIBPRIA to be retained in existing position. Should any plants be damaged during the construction process these are to be replaced with like for like species of a similar size - to be planted in next available season

Existing turf to be retained and locally re-seeded as required following any construction damage

All plants shall conform to BS 3936 and be in accordance with the National Plant Specification. Supplying nurseries shall be registered under the HTA Nursery Certification Scheme. All plants shall be packed and transported in accordance with the Code of Practice for Plant Handling as produced by CPSE. Planting shall not be carried out when the ground is waterlogged, frostbound or during periods of cold drying winds. All bare root stock shall be root dipped in approved water-retaining polymer.

Planting Shrubs and hedges are to be set out as shown on the drawing and pit planted into the prepared soil at the specified centres with minimal disturbance to the rootball and well firmed in.


Grass seed shall be sown in April during calm weather and not when the ground is frost bound or waterlogged. Seed shall be sown in two equal sowings in transverse directions at 35 gm2. After sowing the contractor shall lightly rake the seed into intimate contact with the soil.

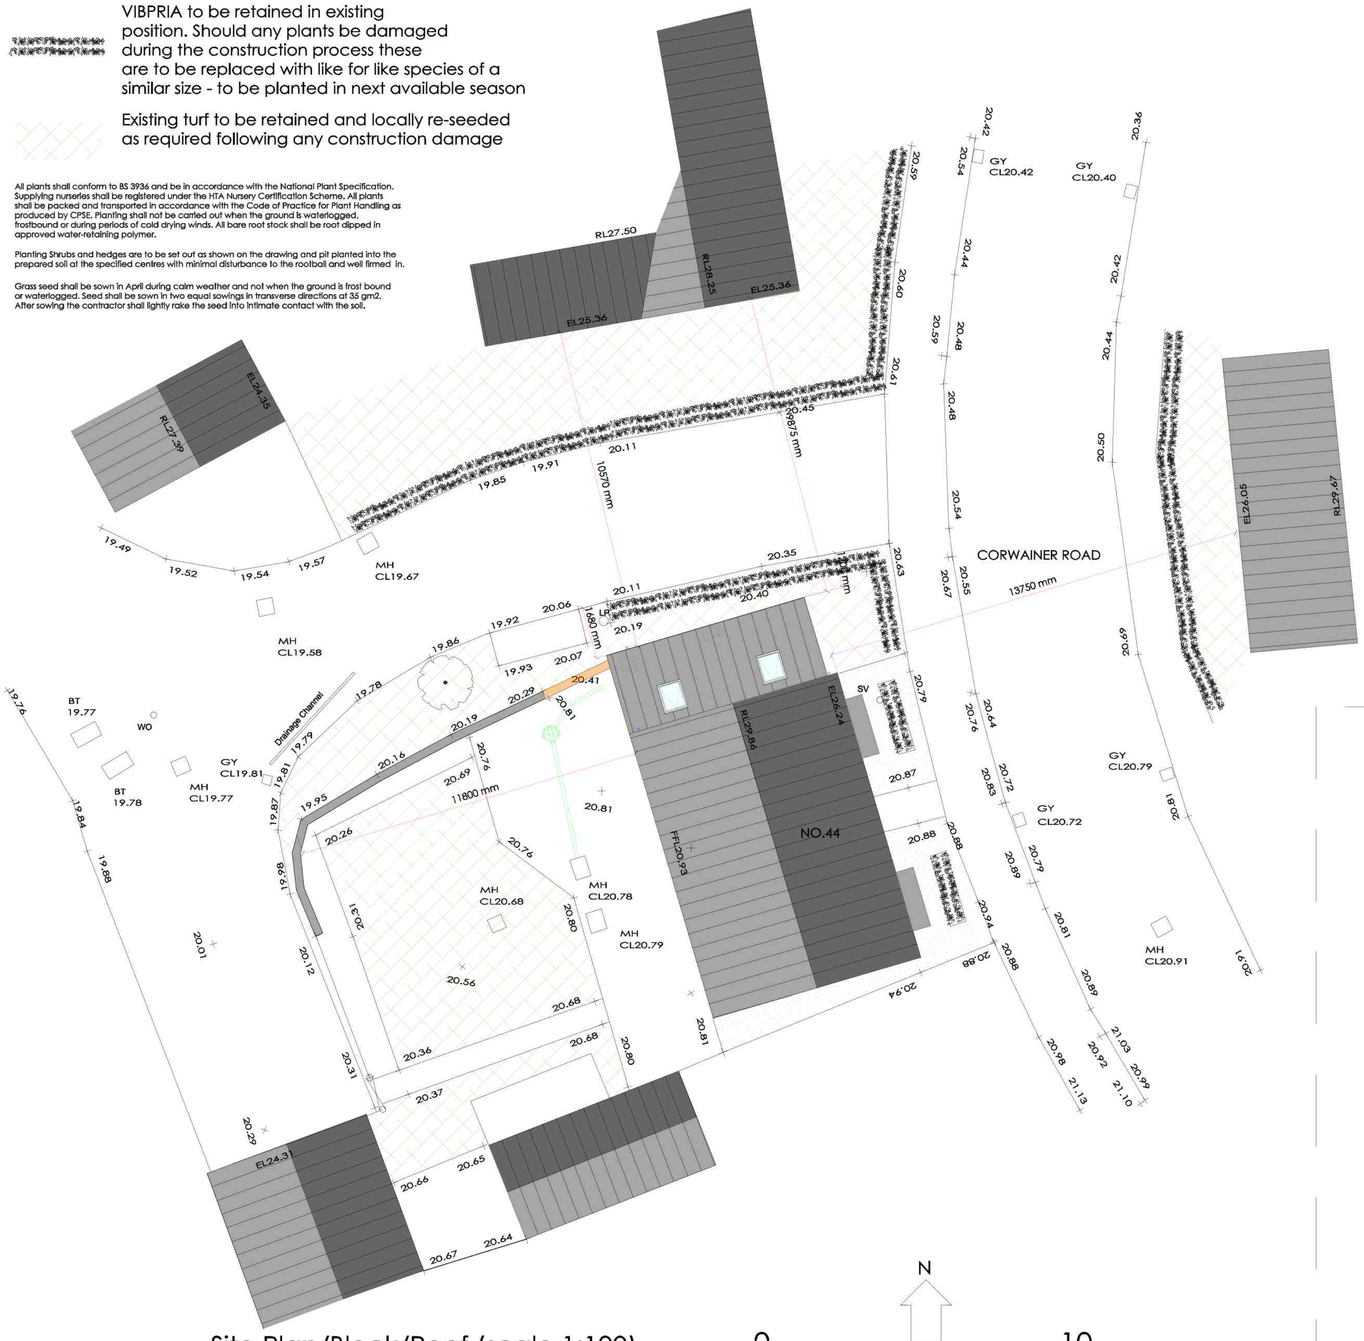

Site Plan/Block/Roof (scale 1:100)

N

0 10

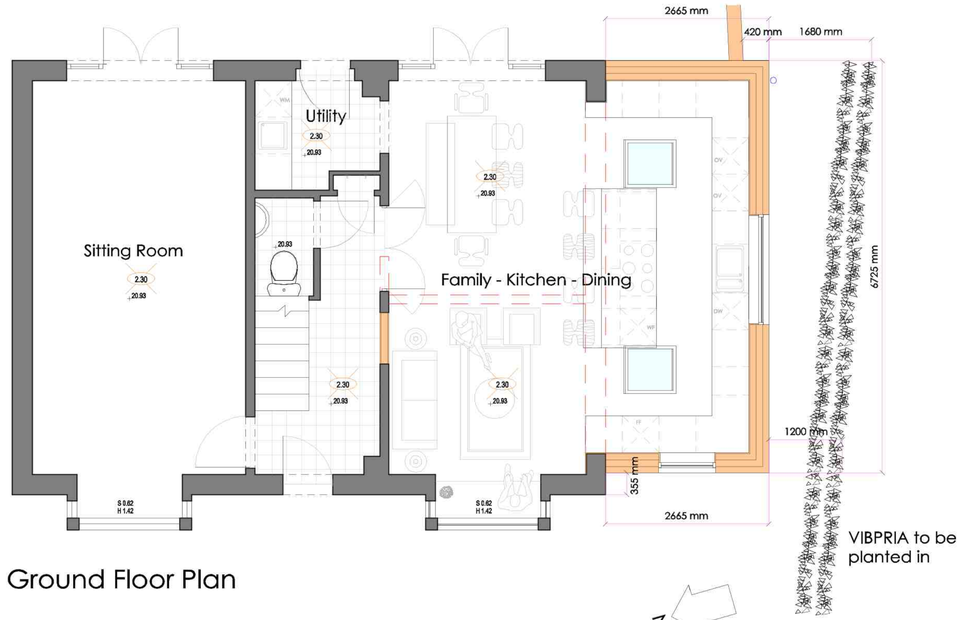

Ground Floor Plan

N

0 5



Location Plan (scale 1:500)

N

0 50

CAMPBELL McCRAE Limited

architectural services

Chapel House, 5 The Stiles, Godmanchester, Huntingdon, Cambridgeshire, PE29 2JF
Tel: 01480 433073 Web: www.campbell-mccrae.co.uk
Registered number: 7830594. Registered in England and Wales. Registered address: 88 High St, Ramsey, Cambs, PE26 1BS

Project:	Drawing title:	Scale	Date	Drwg No.	Revision
44 Cordwainer Road, Godmanchester	As proposed Site, Floor and Block plan	1:50@A1	July 25	22503_01	A

Use figured dimensions only, do not scale.
Campbell McCrae Ltd can accept no responsibility for the interpretation of this drawing when the practice is not named as contract administrator in the building contract.