

Side Elevation

Rooflights with maximum projection of 100mm

Concrete tile to best match existing


Fascia and rainwater details to be match existing

Window to best match existing

Facing brickwork to best match existing



Rear Elevation

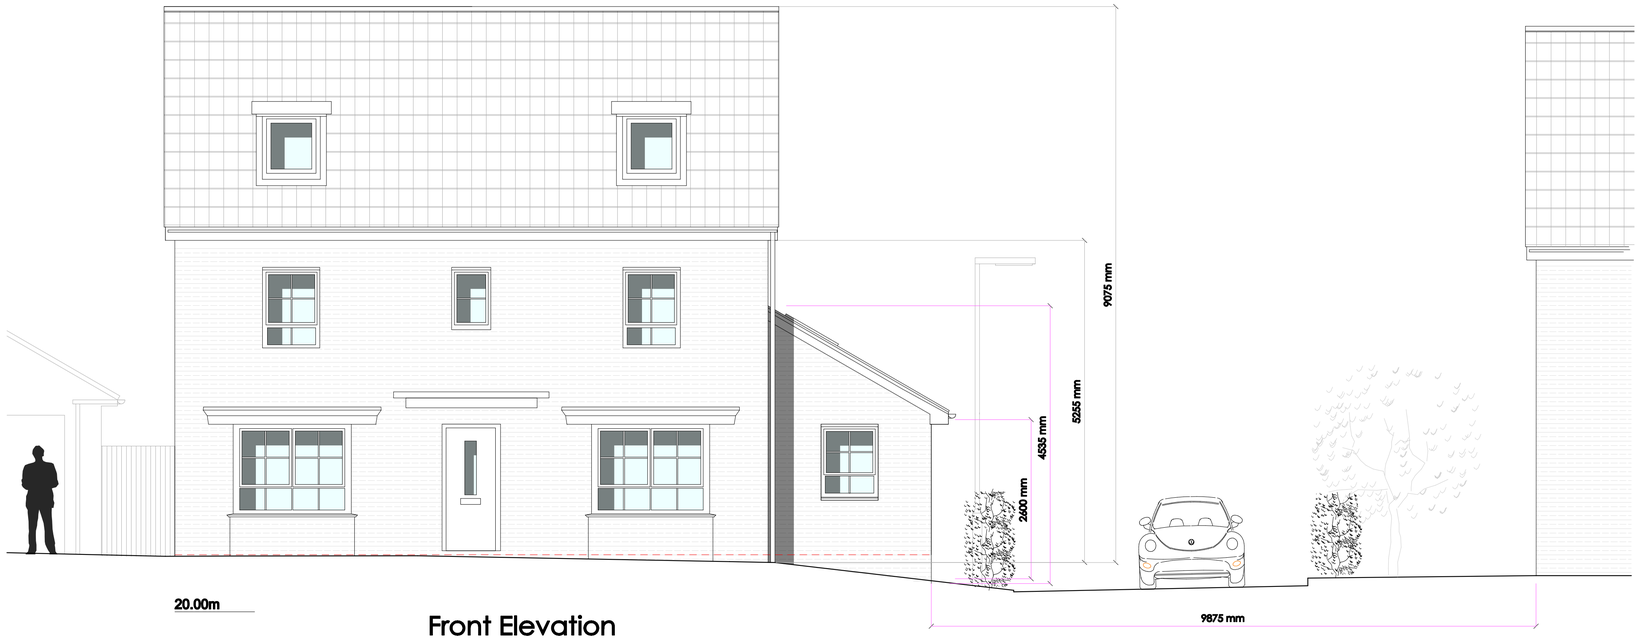

Front Elevation

0 5

CAMPBELL McCRAE Limited

architectural services

Chapel House, 5 The Stiles, Godmanchester, Huntingdon, Cambridgeshire, PE29 2JF
Tel: 01480 433073 Web: www.campbell-mccrae.co.uk
Registered number: 7830594. Registered in England and Wales. Registered address: 88 High St, Ramsey, Cambs, PE26 1BS

Project:	Drawing title:	Scale	Date	Drwg No.	Revision
44 Cordwainer Road, Godmanchester	As proposed Elevations	1:50@A1	July 25	22503_02	A

Use figured dimensions only, do not scale.
Campbell McCrae Ltd can accept no responsibility for the interpretation of this drawing when the practice is not named as contract administrator in the building contract.