
Location Plan

Site Address: **9, Lark End, Buckden, PE19 5SP**

PlanningPortal

Date Produced: **14-May-2025**

Scale: **1:1250 @A4**

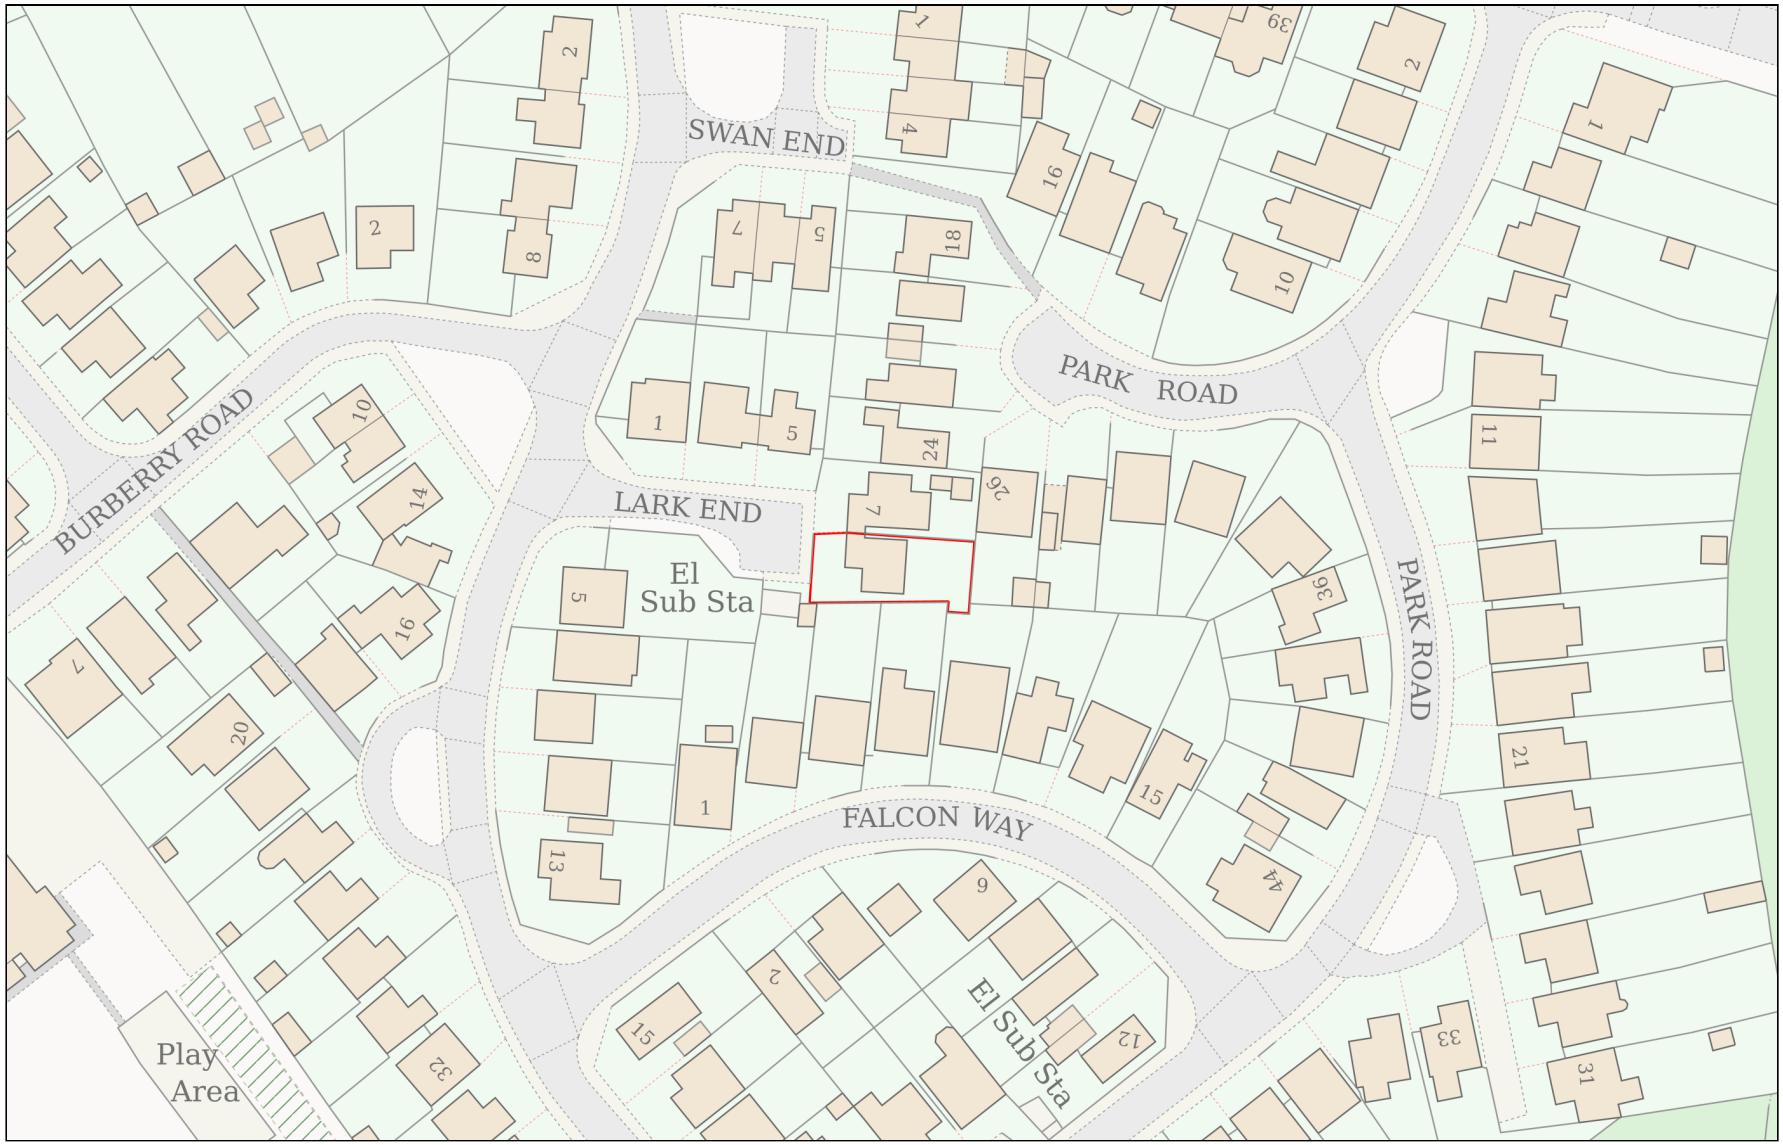

Planning Portal Reference: **PP-14015087v1**

Powered By TerraQuest

© Crown copyright and database rights 2025 OS 100042766