

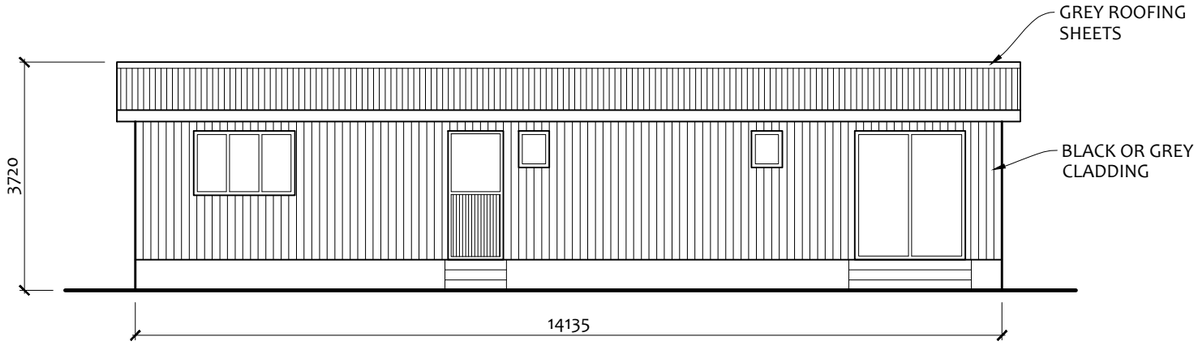



FRONT ELEVATION
(SOUTH FACING, FACING STREET)

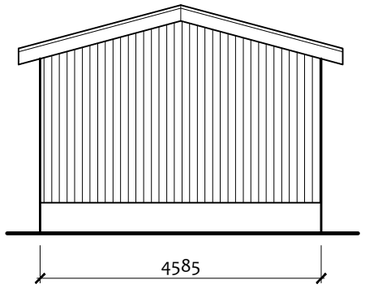


SIDE ELEVATION
(EAST FACING)

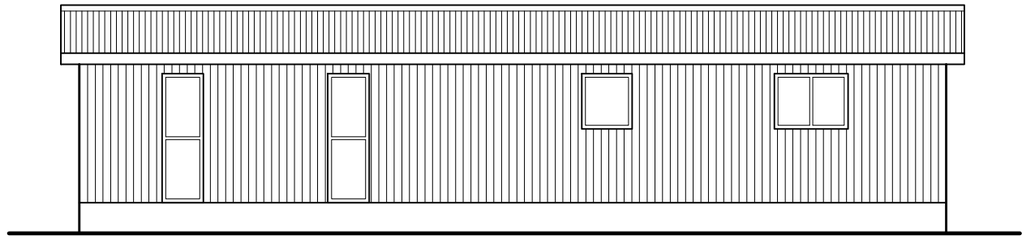

REAR ELEVATION
(NORTH FACING)

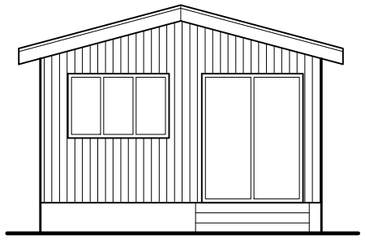

SIDE ELEVATION
(WEST FACING)

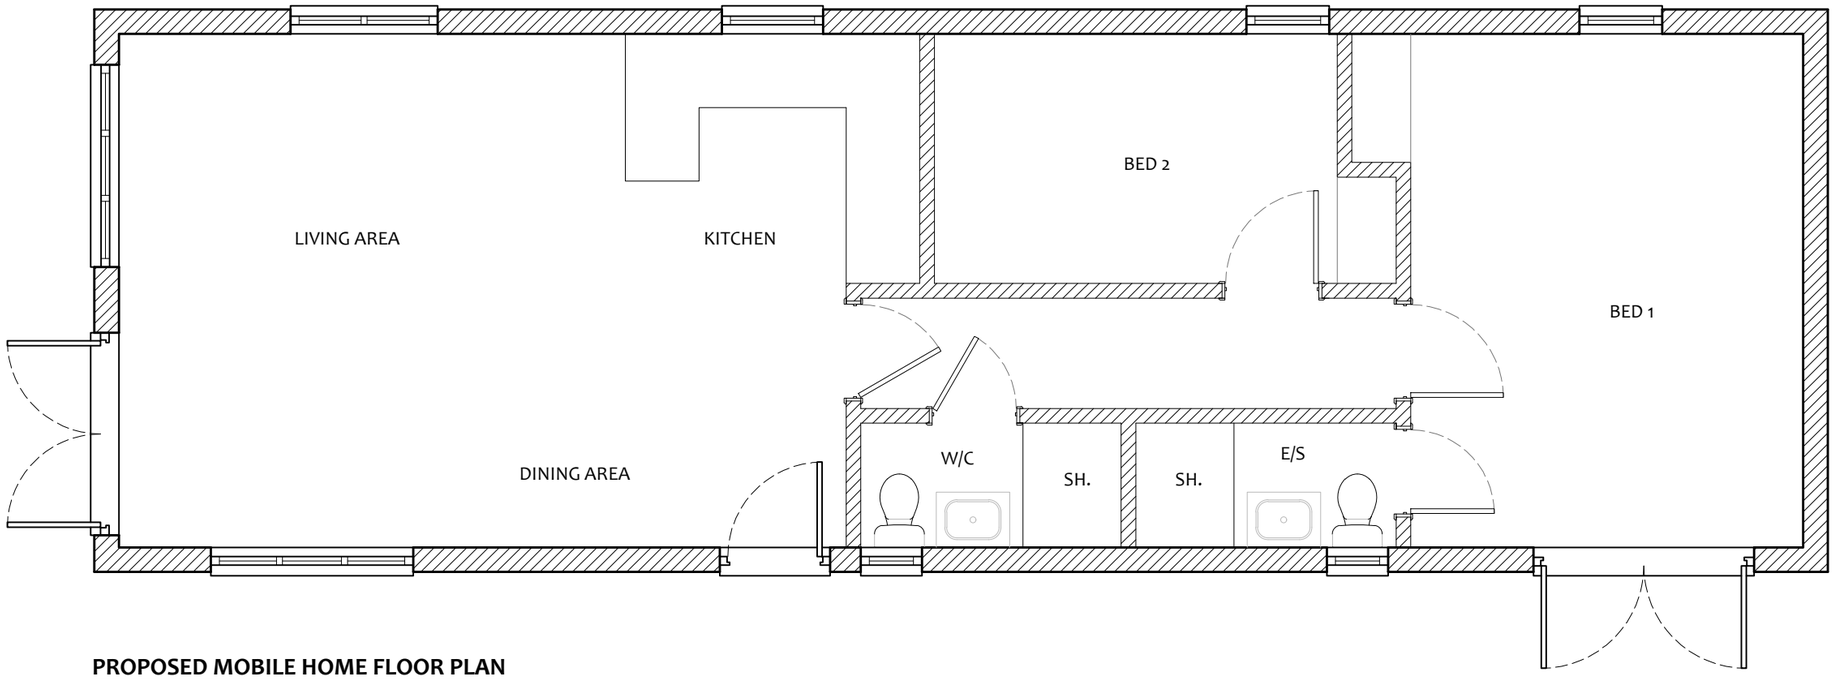

PROPOSED MOBILE HOME FLOOR PLAN

SCALE 1:50 0 0.5 1 1.5 2 2.5m

project:
PROPOSED MOBILE HOME

TOWER FARM & STABLES
HIGH ST
YELLING
ST NEOTS PE19 6SA

scale: A3-1:50 & 1:100
date: May 2024
drawn: DNR
drg no: PD 1553/04

MOBILE HOME PLANS & ELEVATIONS

© This drawing is copyright.