


1 Block Plan

1 : 500

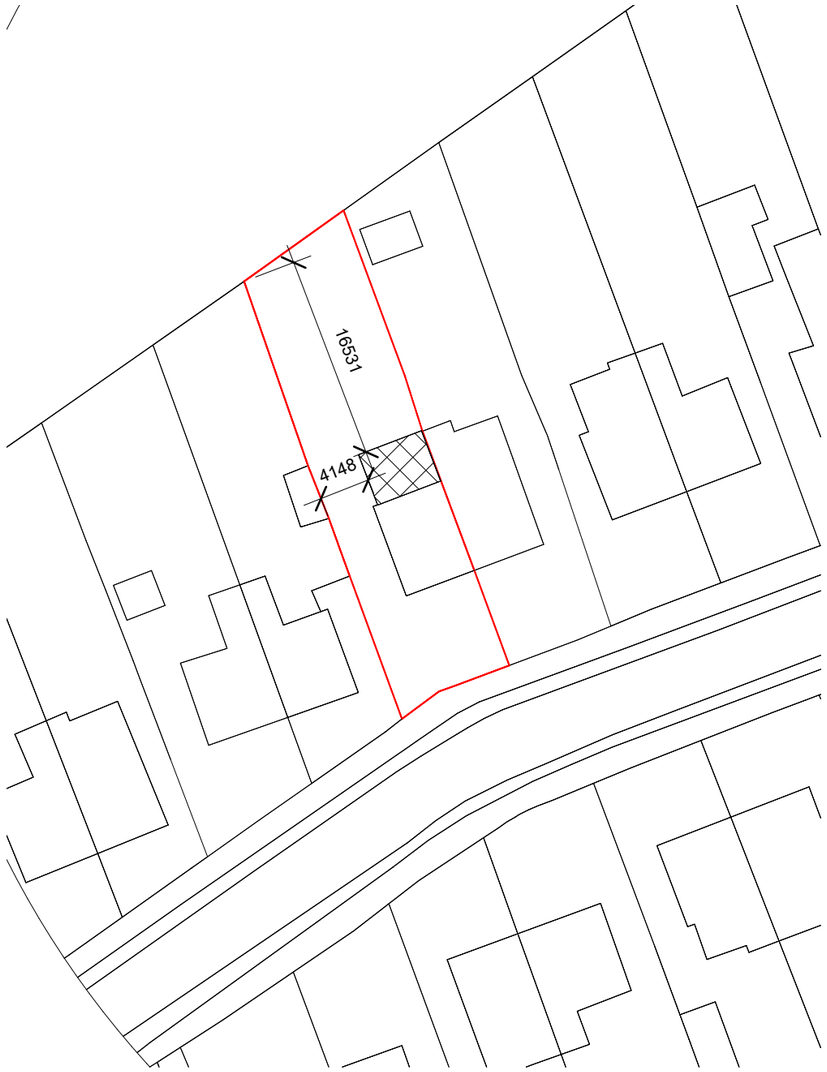

2 Location Plan

1 : 1250

N

Do not scale from the drawings. EXCEPT FOR THE PURPOSES OF PLANNING
Dimensions to be checked on site, where discrepancies occur, seek advice from the client's representative for clarification. The drawings & specifications are a guide as to what is required to comply with the current building regulations. This does not imply that this is the only acceptable way of achieving building regulations approval. Alternative 'similar approved' products may be used at the discretion of the Building Inspector. No liability is accepted for any loss of any sort or additional expense incurred consequent on any variation to the layout or specification that may be required as a result of site conditions, availability of materials, custom or practice, the requirements of the Building Inspector or any other circumstances.

CIAT affiliate
CIAT
7 Shaftesbury Ave
Sawley
NG10 3FG
Creative, Professional, Achitectural Technician
T: 01159 724355 M:07305 781990
E: admin@shaftesburydesignpractice.co.uk
www.shaftesburydesignpractice.co.uk
SHAFTESBURY DESIGN PRACTICE

Project Address
69 Queen Street
PE7 3JE

Project Infomation
Selley

Sheet Information
Location Plans

Project # SDP-25-619
Date March 25
Drawn By ABB

Sheet Number
A302

0 5 10 20 30 40 50
GRAPHIC SCALE 1:500

© Crown copyright, All rights reserved. 2023. Licence number 0100031673