
GROVE END, HILTON - TARMAC ENTRANCE

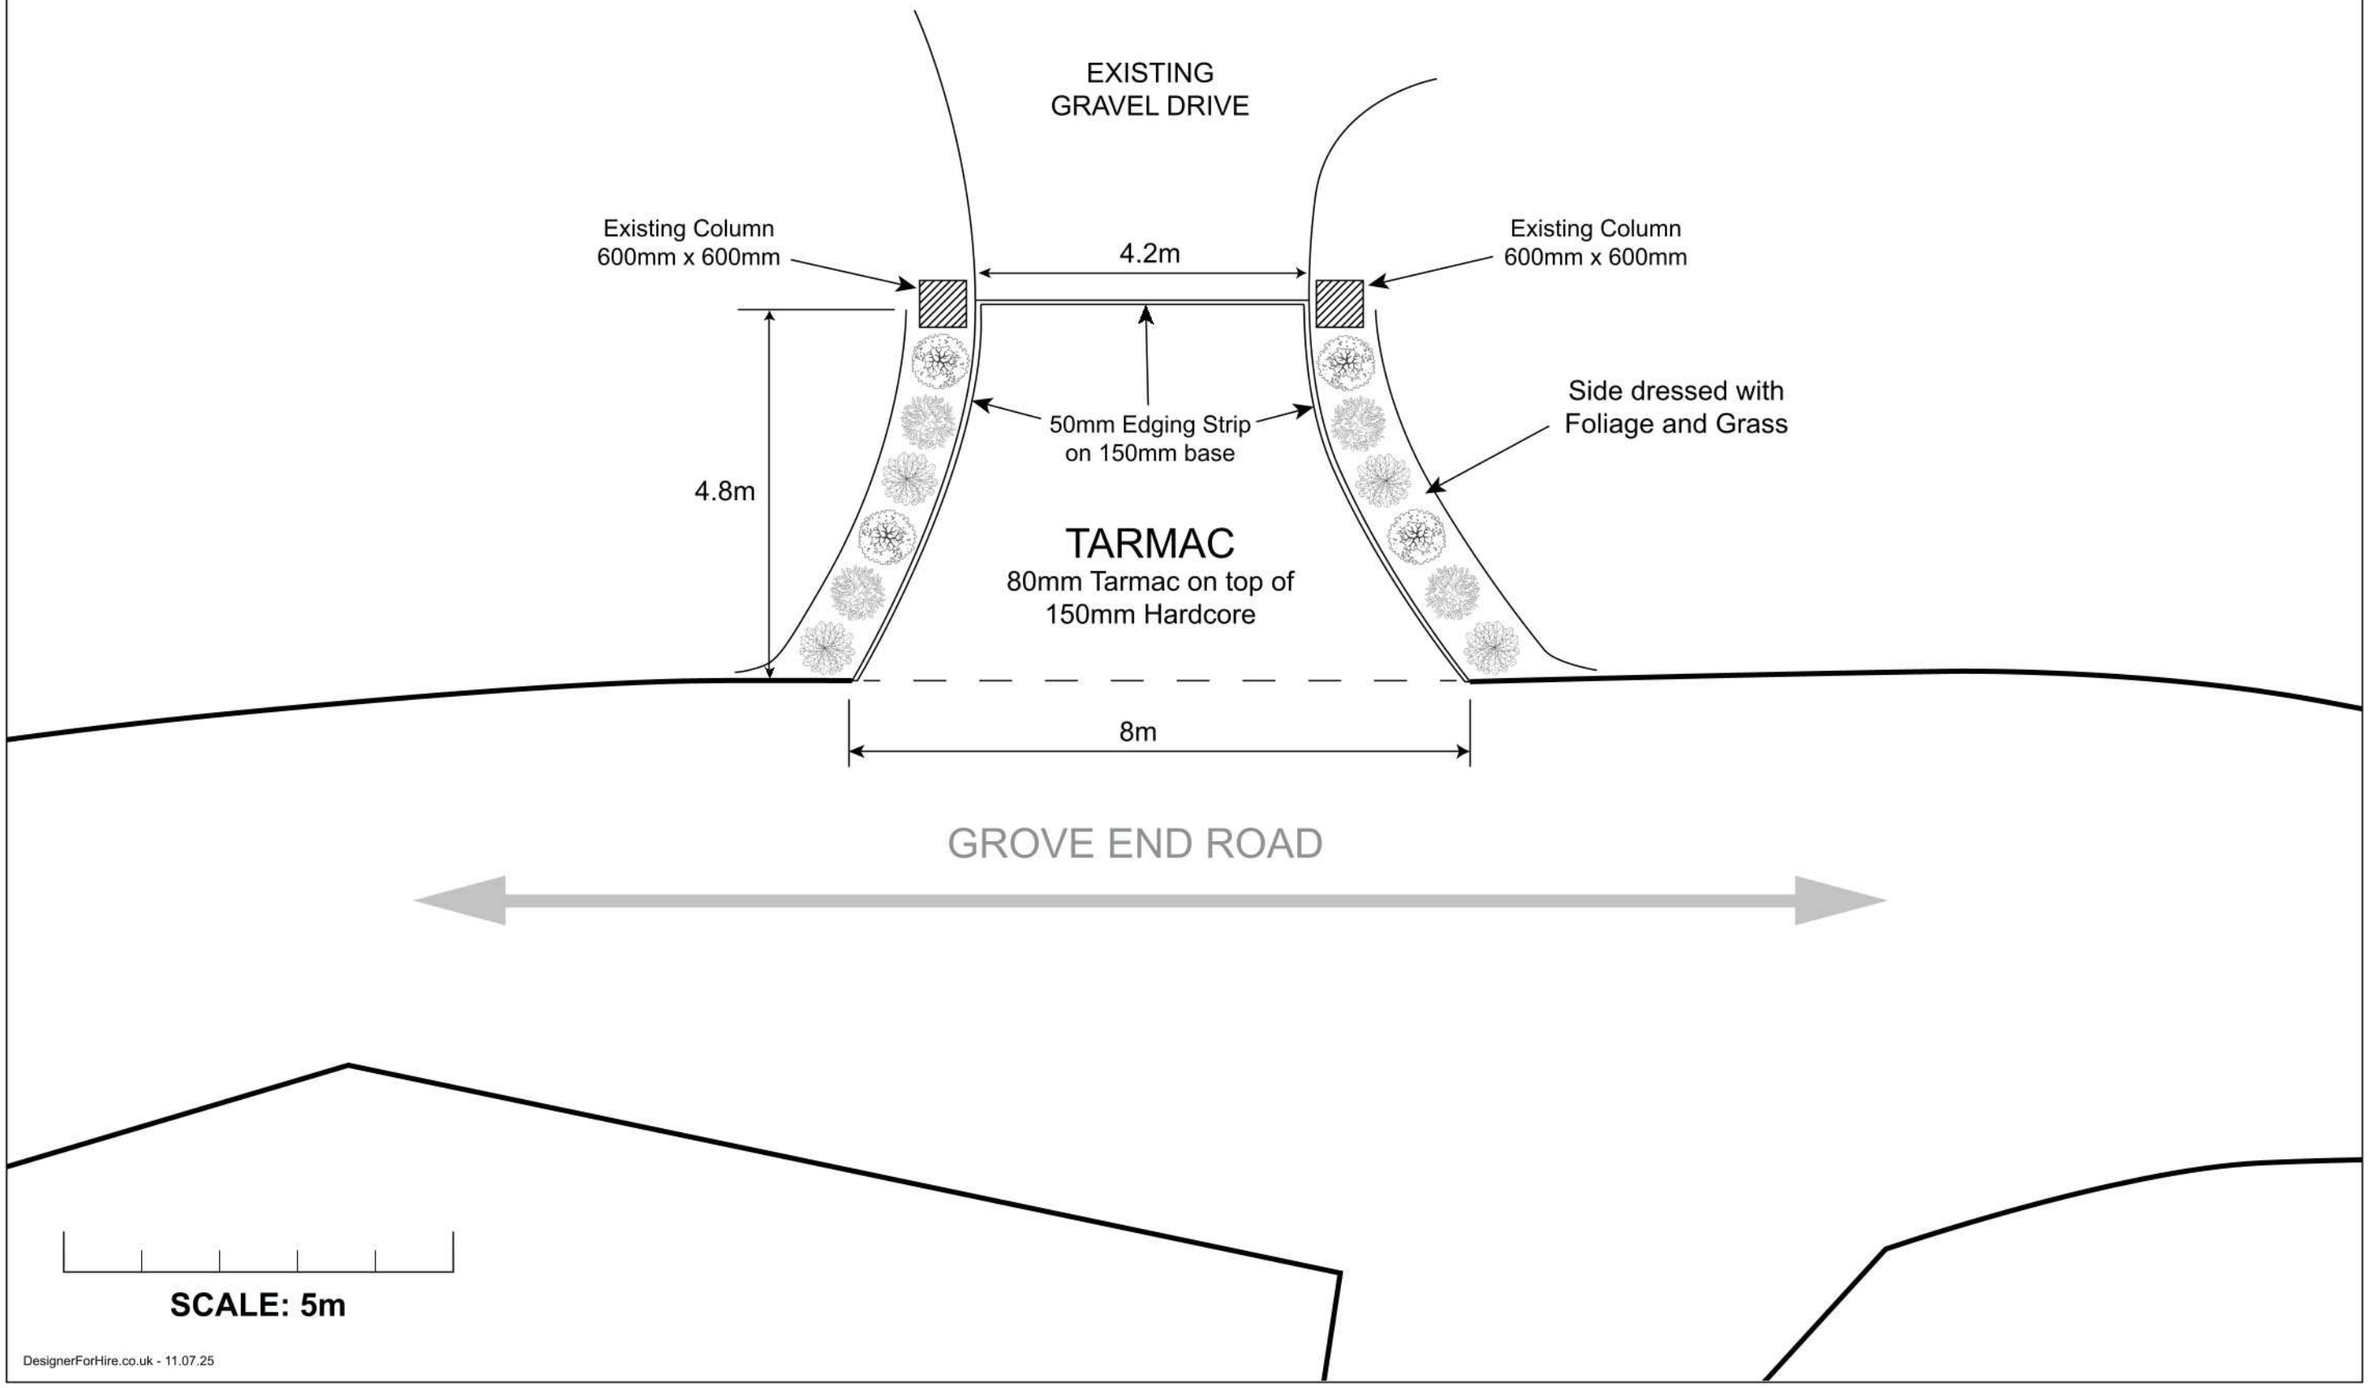

DesignerForHire.co.uk - 11.07.25