
Scale 1:50 (20mm = 1 metre) | Scale 1:100 (10mm = 1 metre) | Scale 1:200 (10mm = 2 metres) | Scale 1:500 (10mm = 5 metres) | Scale 1:1250 (20mm = 25 metres)

NOTES :

IT IS THE CLIENTS AND/OR PRINCIPAL CONTRACTORS RESPONSIBILITY TO ENSURE ASBESTOS IS IDENTIFIED
SIDEY DESIGN WILL ASSUME THE ROLE OF 'PRINCIPAL DESIGNER' THROUGH PRE-CONSTRUCTION PHASE UNDER CDM REGULATIONS. UNLESS CONTRACTED TO DO SO, SIDEY DESIGN WILL NOT ACT AS THE 'PRINCIPAL CONTRACTOR'.
ALL DIMENSIONS TO BE CHECKED ON SITE. ANY DISCREPANCIES TO BE RAISED WITH SIDEY DESIGN ASSOCIATES BEFORE WORK COMMENCES. DO NOT SCALE EXCEPT FOR THE PURPOSES OF PLANNING.
THIS DRAWING IS TO BE READ IN CONJUNCTION WITH STRUCTURAL ENGINEERS INFORMATION AND CALCULATIONS
SIDEY DESIGN ASSOCIATES ARE A PROUD MEMBER OF THE CHARTERED INSTITUTE OF ARCHITECTURAL TECHNOLOGISTS

DRAWING SIZE A1

CIAT

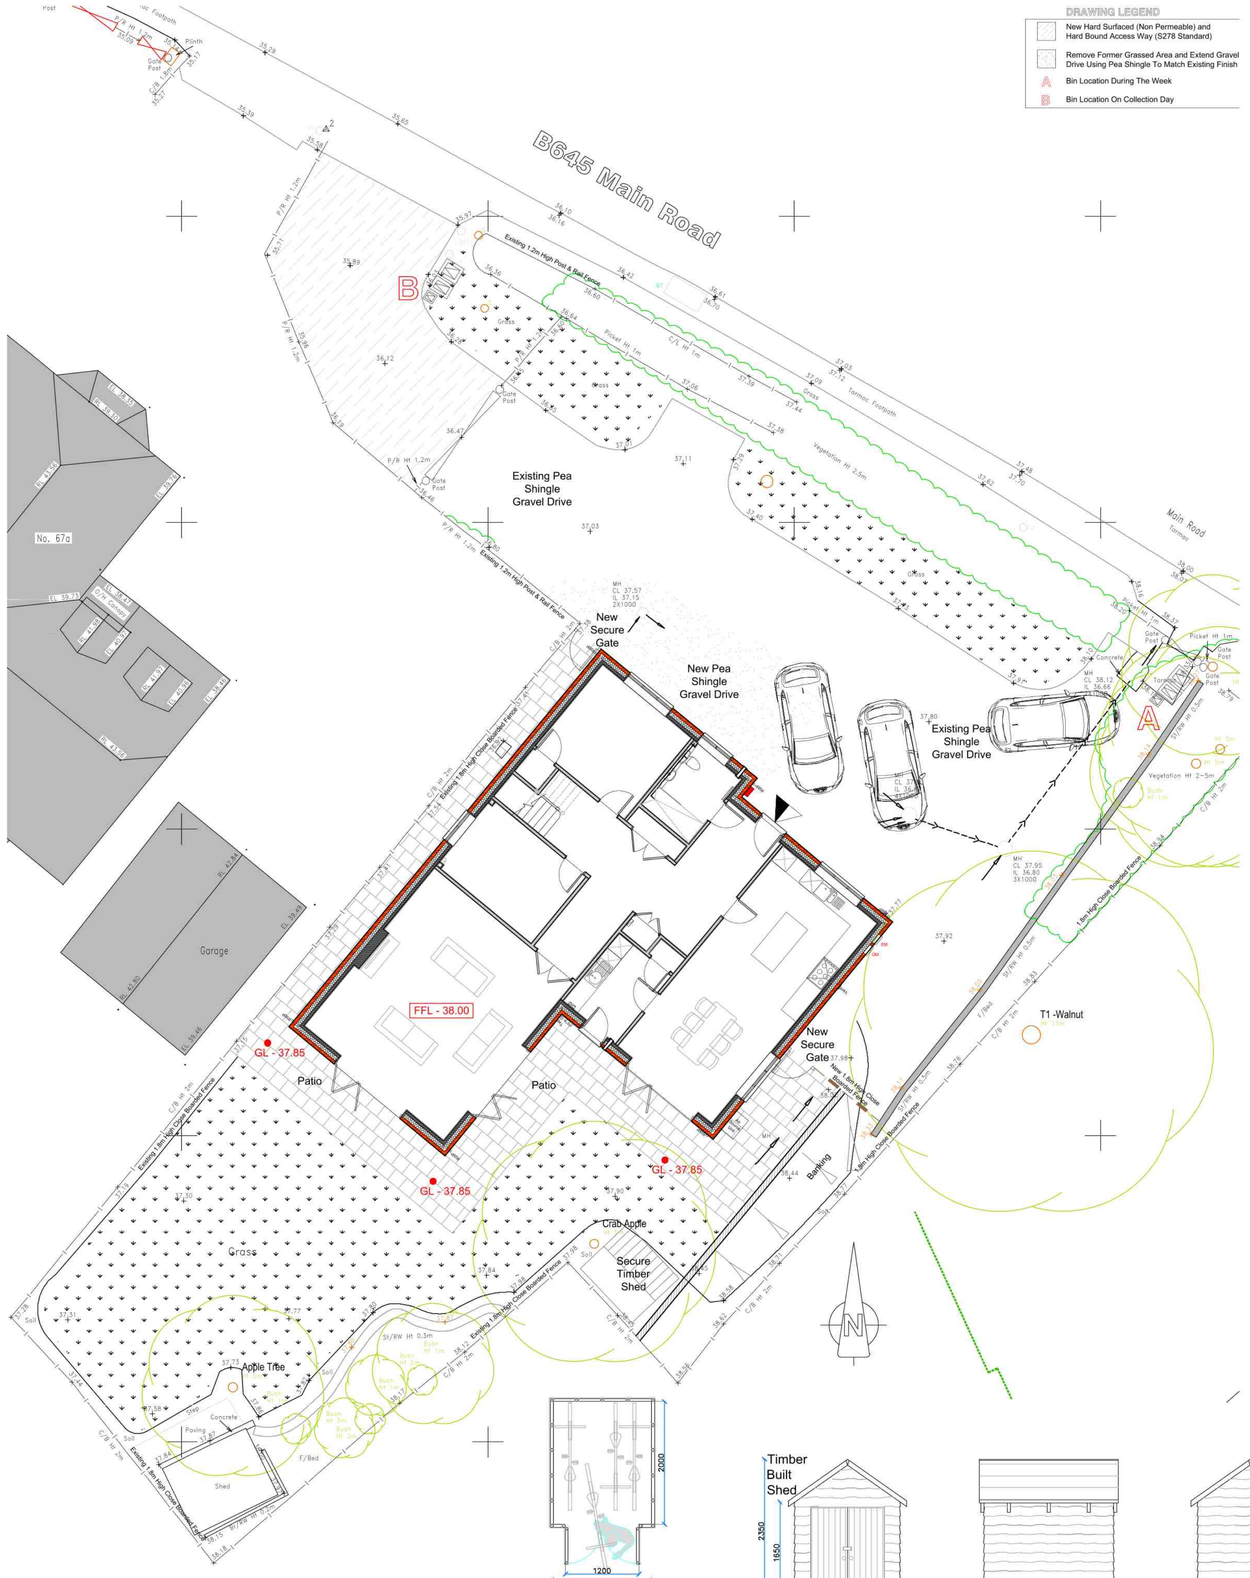

Proposed Site Plan
Scale 1:100

Shed Floor Plan
Scale 1:50

Front Elevation
Scale 1:50

Side Elevation
Scale 1:50




Rear Elevation
Scale 1:50




Side Elevation
Scale 1:50




Proposed Front (Northeast) Elevation
Scale 1:100

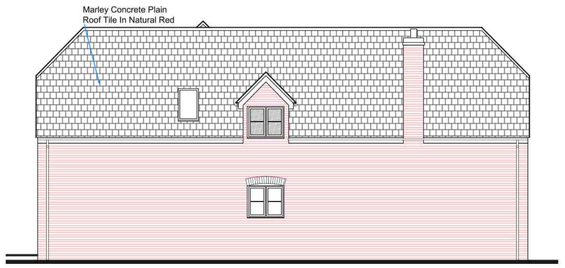

Proposed Side (Northwest) Elevation
Scale 1:100

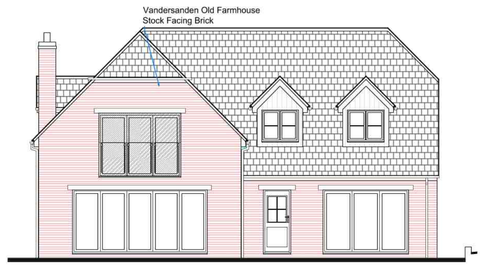

Proposed Rear (Southwest) Elevation
Scale 1:100

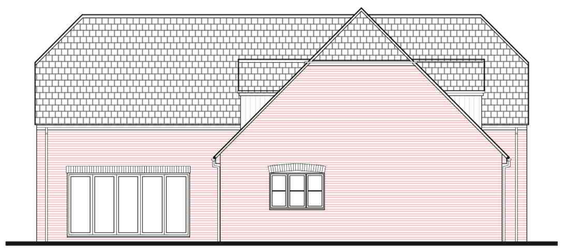

Proposed Side (Southeast) Elevation
Scale 1:100

Rev A: Change of material & adding elevations C.R 28.05.25

Sidey Design © ARCHITECTURE
10 MARKET SQUARE, HIGHAM FERRERS, NN10 8BT
TEL: 01933 317967 FAX: 01933 311161
EMAIL: enquiries@sideydesign.co.uk
WEBSITE: www.sideydesign.co.uk

Drawing Status
PLANNING

Client
Mr & Mrs A. Pike

Title
Proposed Replacement Dwelling at
69 Main Road, Stoney, St.Neots
PE19 5EP

Drawing
Propsed Site Plan
Proposed Dwelling Elevations
Proposed Cycle Store Plans & Elevations

Date	Drawn	Checked	Scale	Drawing No.	Rev.
May '25	CR	SC	As Stated	23-016-PC1	A