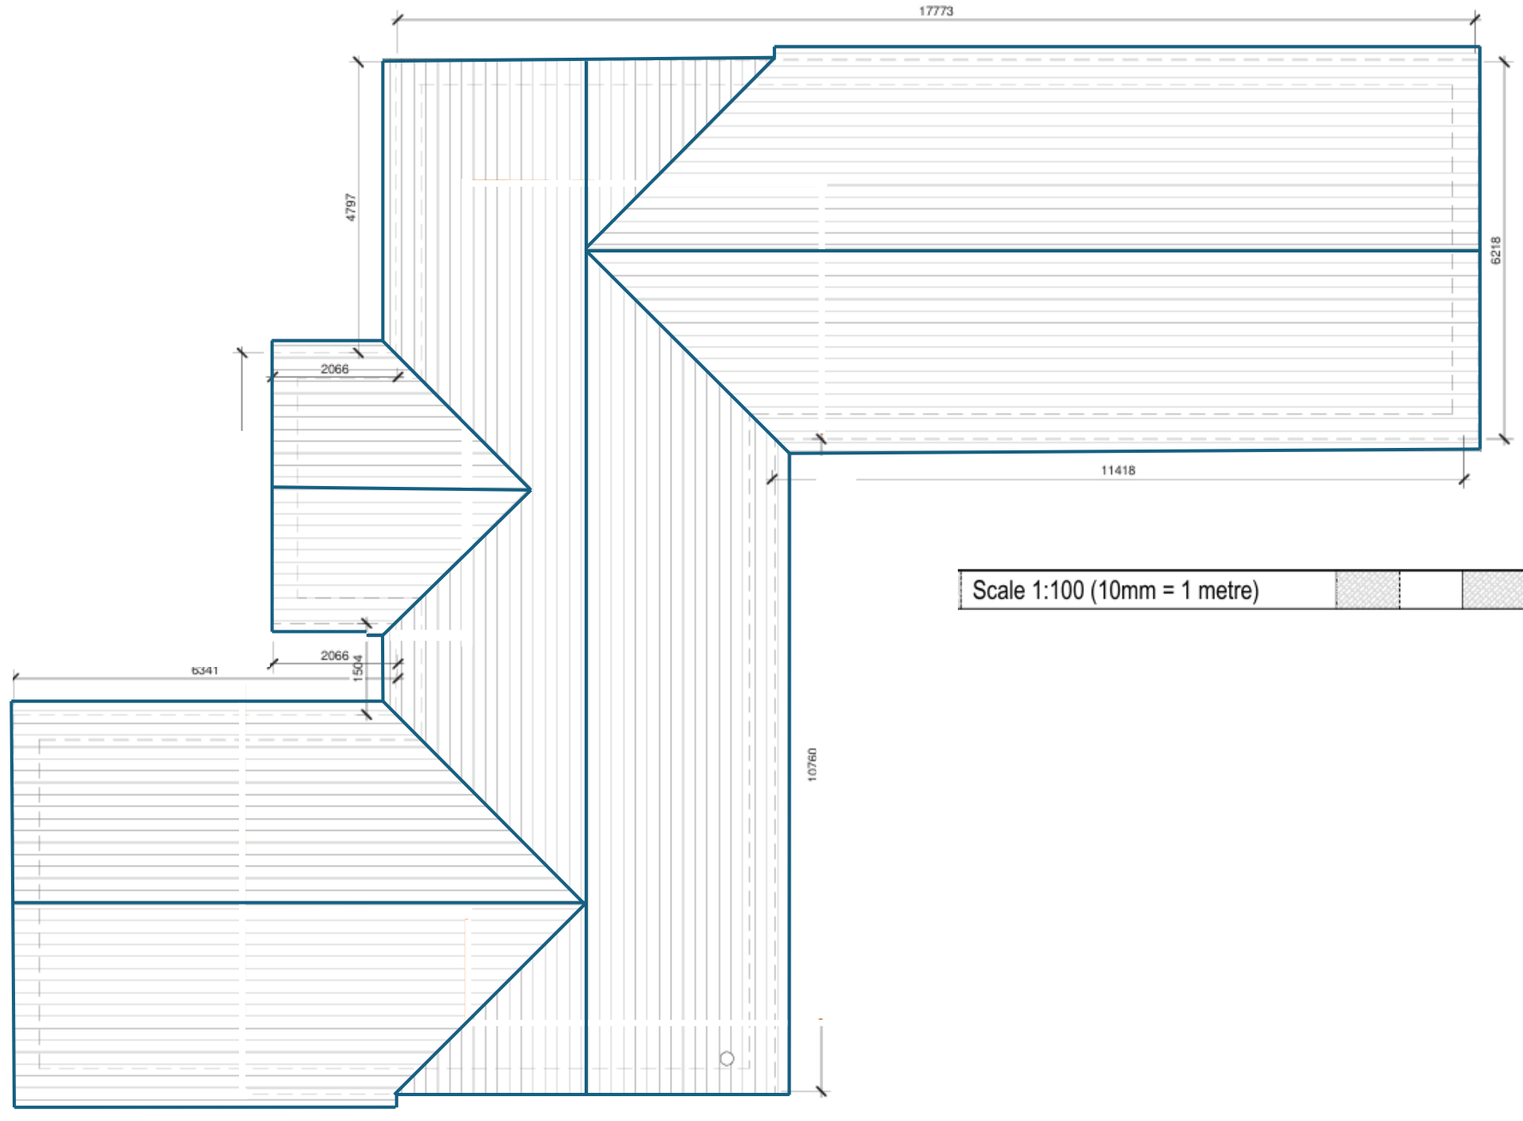


Existing Roof Plan

Spillers Yard, Raunds Road

Keyston, PE28 0RH

Scale 1:100 @ A3

N

Scale 1:100 (10mm = 1 metre)