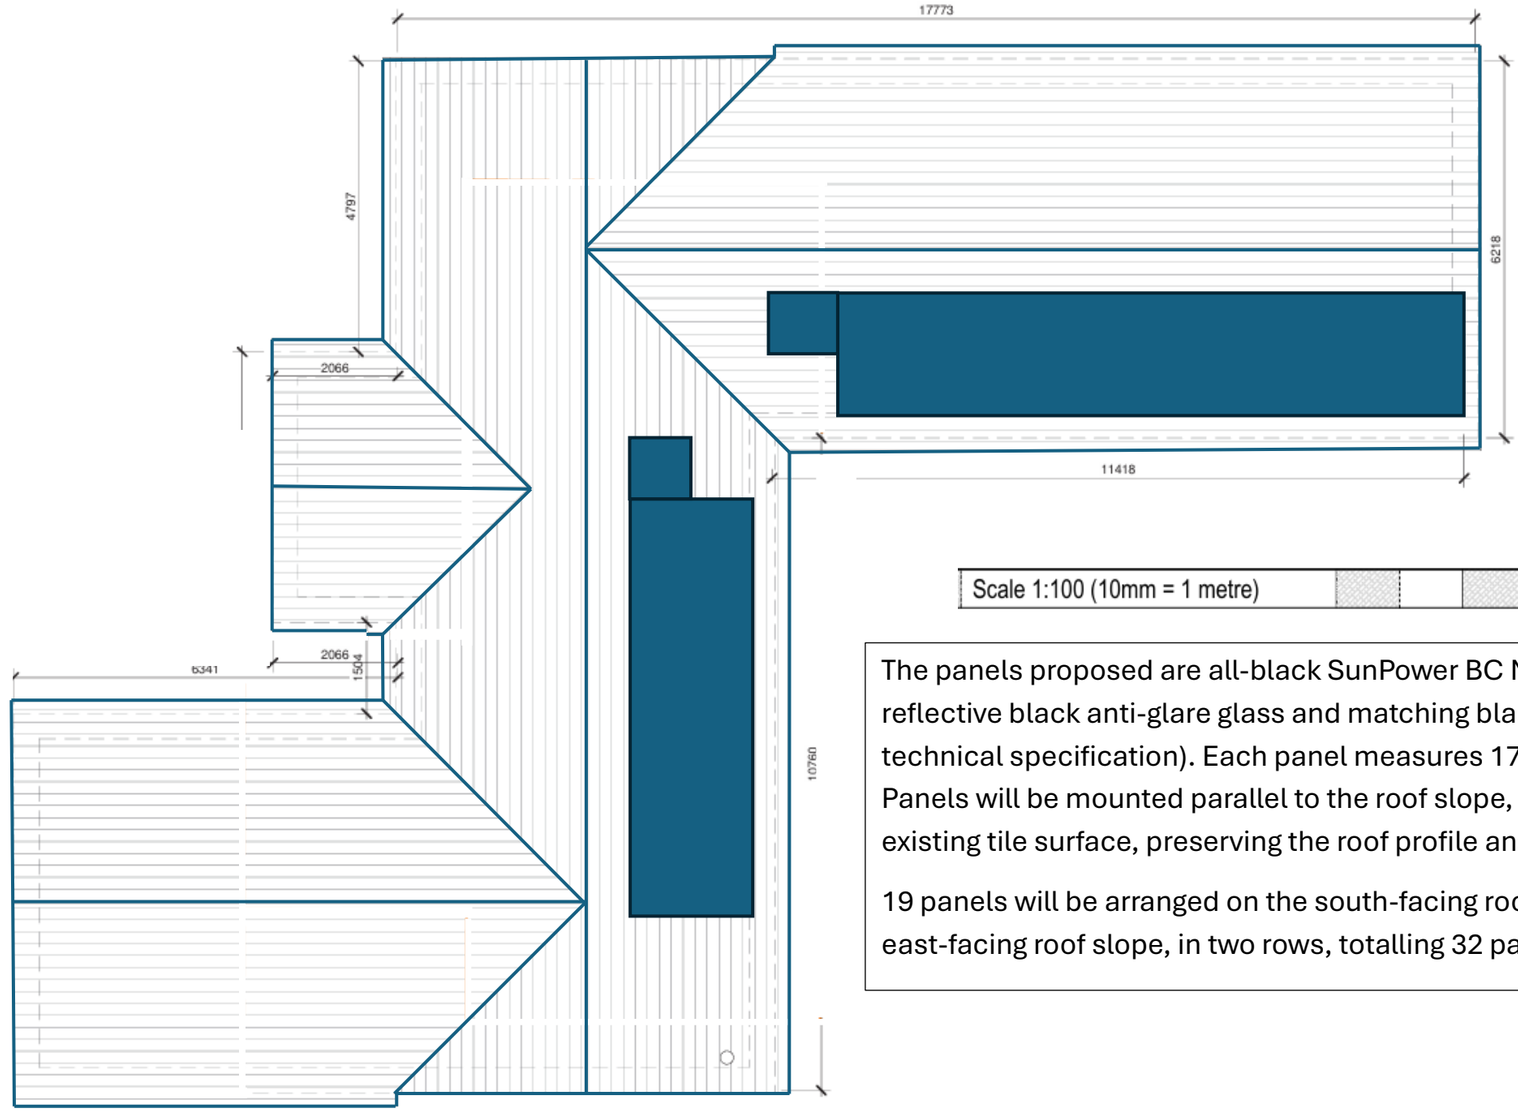


Proposed Roof Plan

Spillers Yard, Raunds Road

Keyston, PE28 0RH

Scale 1:100 @ A3

N

Scale 1:100 (10mm = 1 metre)

The panels proposed are all-black SunPower BC M Class 490W units, with non-reflective black anti-glare glass and matching black frames (see attached technical specification). Each panel measures 1762mm x 1134mm x 30mm. Panels will be mounted parallel to the roof slope, set flush within 100mm of the existing tile surface, preserving the roof profile and minimising visual projection.

19 panels will be arranged on the south-facing roof slope and 13 panels on the east-facing roof slope, in two rows, totalling 32 panels.