
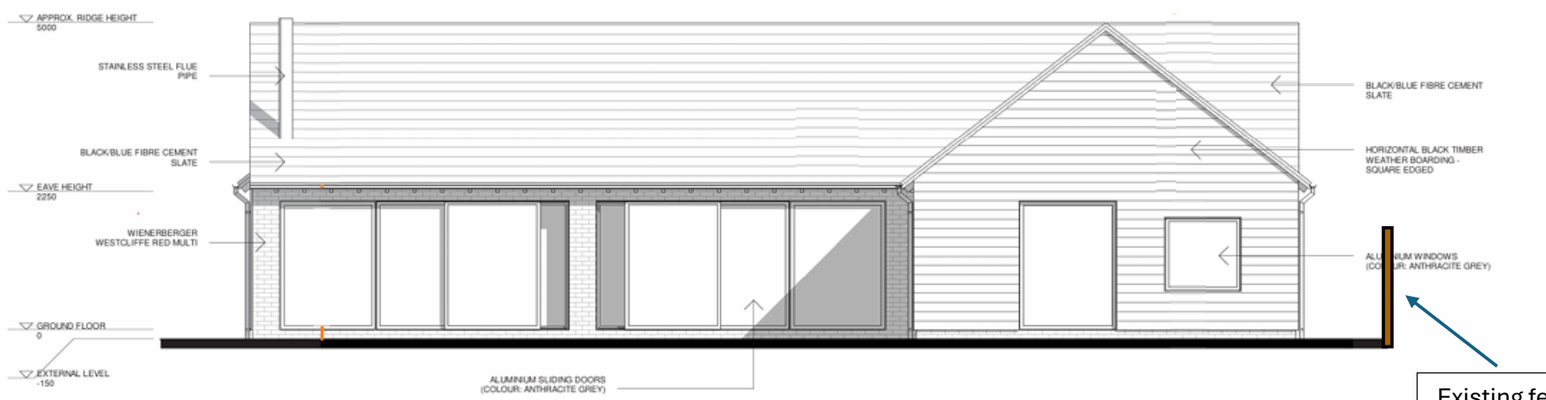


REAR ELEVATION (EAST)
1 : 100

Existing fence
(1.8m high)

Proposed installation of Solar Panels (and battery) and Air Source Heat Pump at Spillers Yard, Raunds road, Keyston, PE28 0RH

Drawing: Existing South and East Elevations
Date Oct '26
Drawn by: JK
Scale: As stated

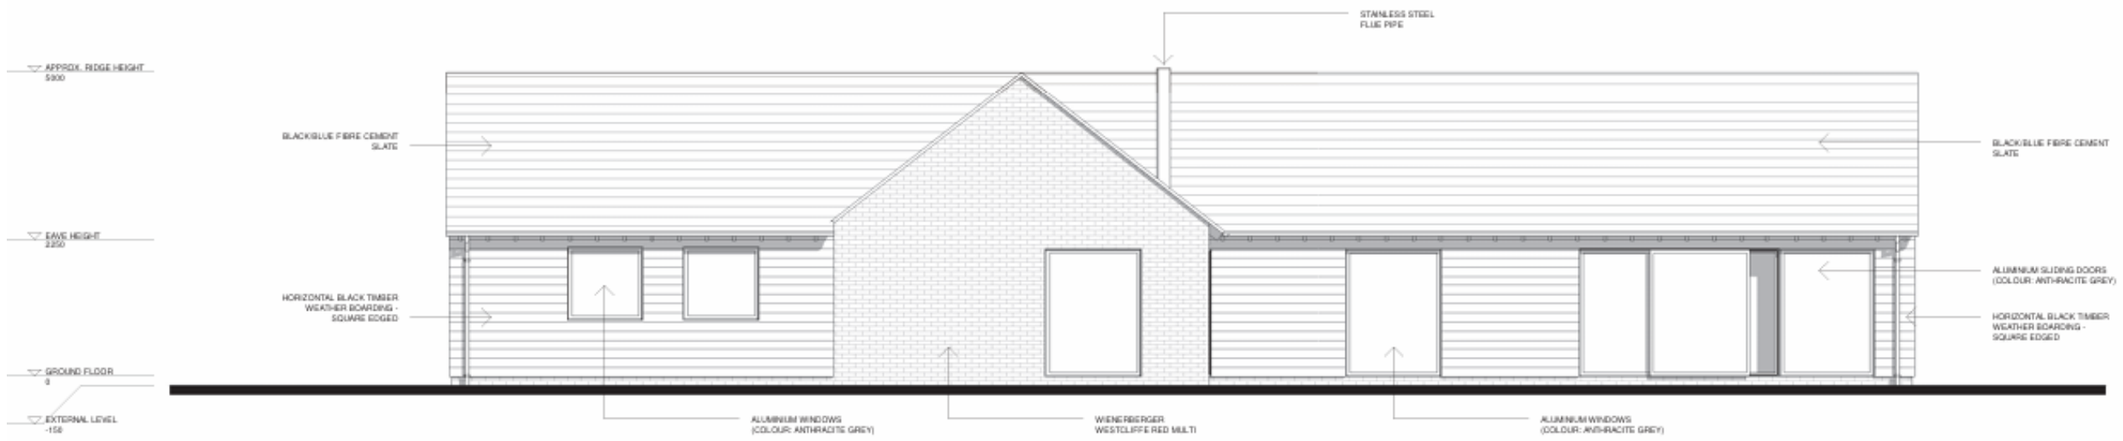

SIDE ELEVATION (SOUTH)
1 : 100