DIMENSION PLAN.

Ordnance Survey ®
UKMapCentre.com

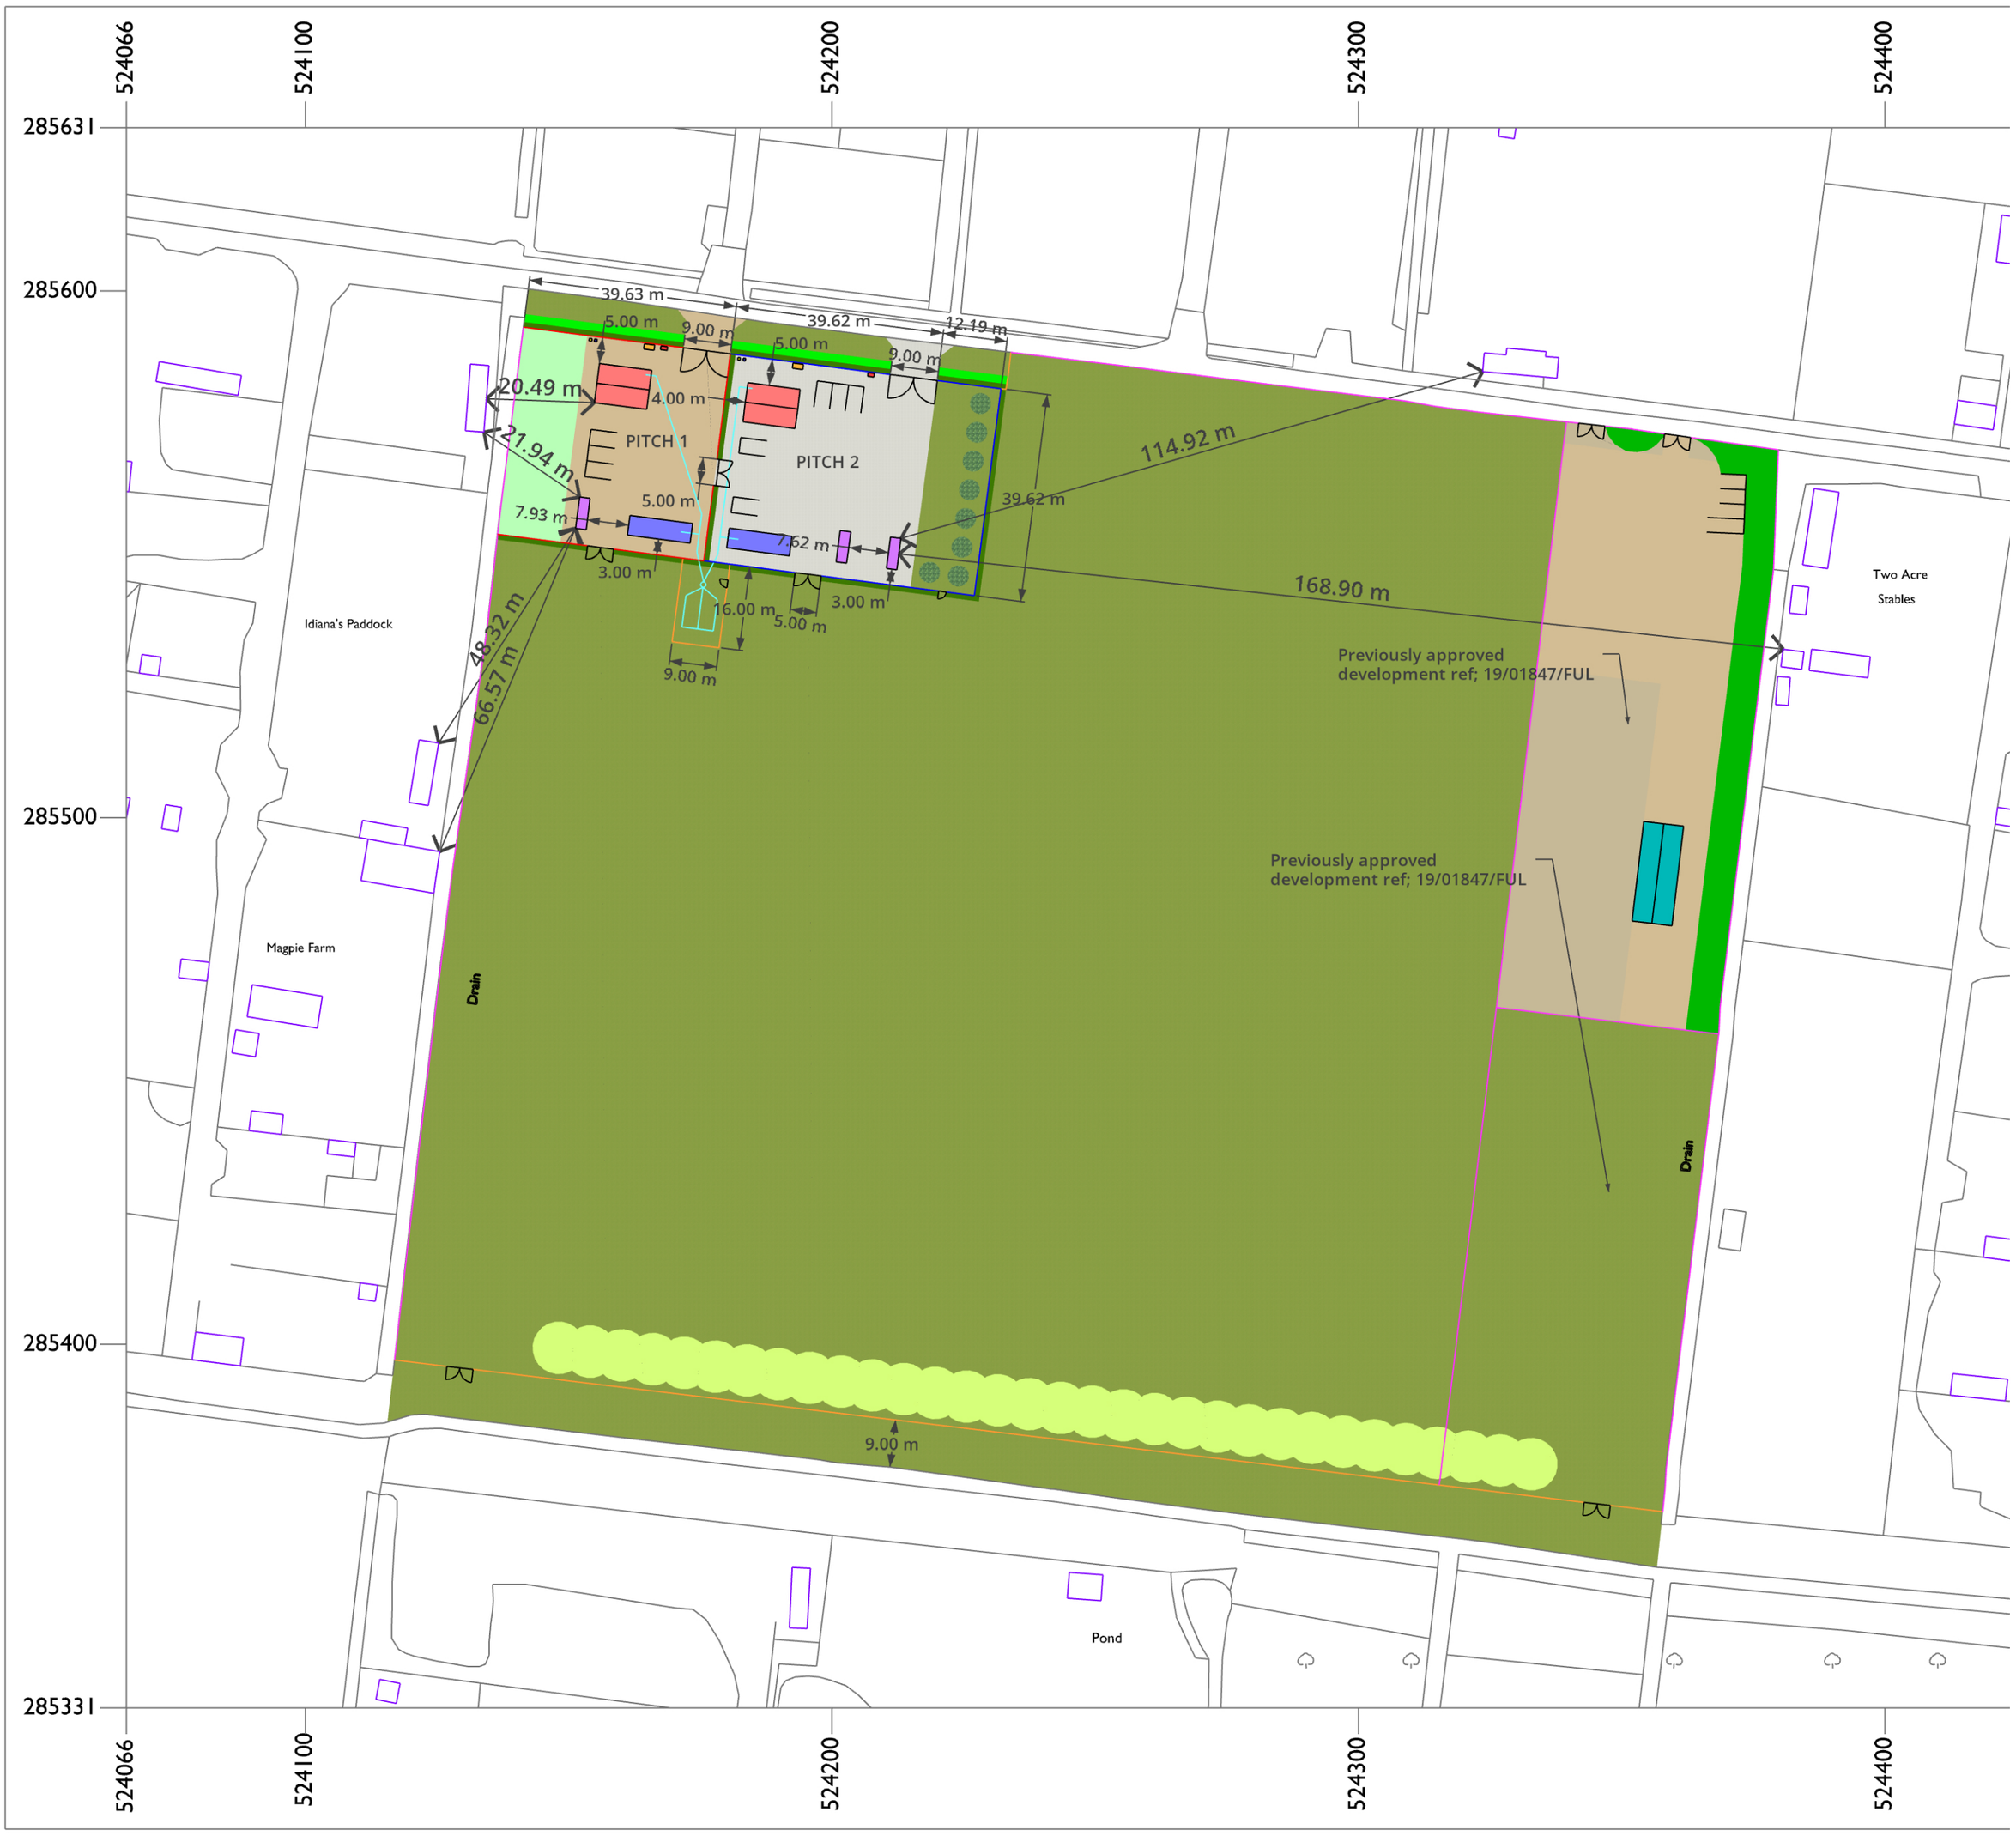

Serial Number: 339587
© Crown copyright and database right 2026
OS AC0000848283

0 20 40 60 80 100
metres

NORTH

Neighbouring buildings

Mobile home (12 x3.75m, with concrete pads underneath footprint) - proposed

Touring caravan (6 x 2m) - proposed

Amenity building (10 x 7.5m) - proposed

Permeable hardstanding - retainec

Permeable hardstanding - proposed

Grass - retained

Play area grass - retained

Border planting - proposed

Native hedgerow planting - proposed

Fruit Trees - proposed

Acer campestre - proposed

Water and electric supply - proposed

Fire safety point and housing box - proposed

Refuse and recycling - proposed

Car parking space (3 x 5m) - proposed

Closeboard timber fencing (1.8m height) - retained

Closeboard timber fencing (1.8m height) - proposed

Post and rail fencing (1.5m height) - proposed

Package Treatment Plant and pipe run - proposed

Stables - previously approved development ref; 19/01847/FUL

Boarder planting - previously approved development ref; 19/01847/FUL

Permeable hardstanding - previously approved development ref; 19/01847/FUL

Post and rail fencing (1.5m height) -previously approved development ref; 19/01847/FUL

EW05 - The Meadow, Middle Drove, Ramsey Heights, Huntingdonshire, PE26 2RG

DIMENSION PLAN.
Scale 1:1000 at A2
- Site dimensions and services to be checked before commencing work

Drawn by G Richmond

MICHAEL HARGREAVES PLANNING
5 HIGH STREET SWAFFHAM PRIOR
CAMBRIDGE CB25 0LD