PROPOSED AMENITY BUILDING 2

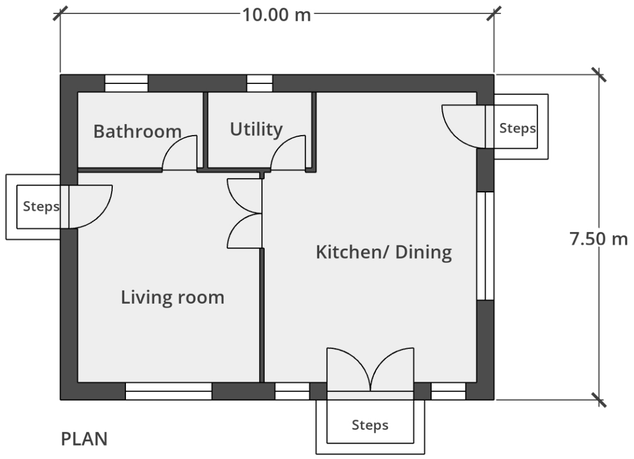

PLAN



ROOF PLAN



FRONT ELEVATION

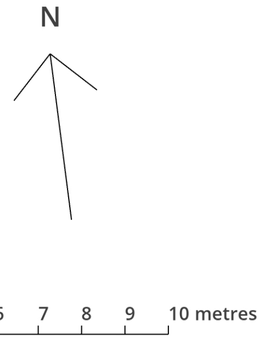

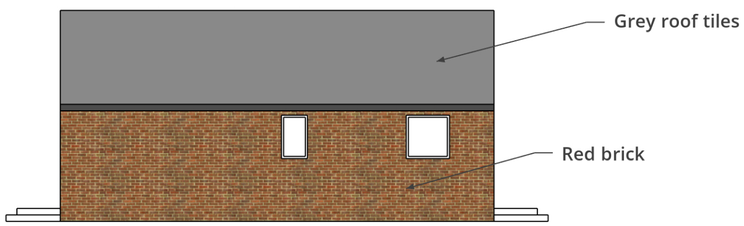

REAR ELEVATION

NOTES:

- Windows and doors all double glazed white UPVC

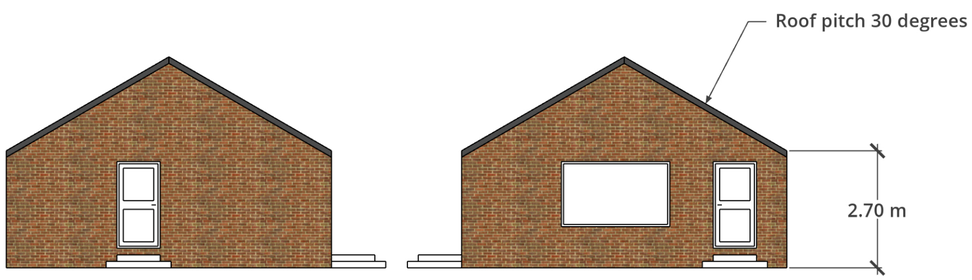

SIDE ELEVATIONS

This drawing is for planning purposes only and is not for construction. Do not scale from this drawing. All dimensions, site conditions, and structural details must be checked on site by the contractor prior to the commencement of works. The architect/designer accepts no liability for errors or discrepancies arising from deviations from this plan or site conditions. All works must comply with current Building Regulations and statutory requirements.

EW07 - The Meadow, Middle Drove, Ramsey Heights, Huntingdonshire, PE26 2RG

PROPOSED AMENITY BUILDING 2

Scale 1:100 at A2

Drawn by G Richmond

MICHAEL HARGREAVES PLANNING
5 HIGH STREET SWAFFHAM PRIOR
CAMBRIDGE CB25 0LD