



Plan
Scale 1:50


Site location plan
Scale 1:1250

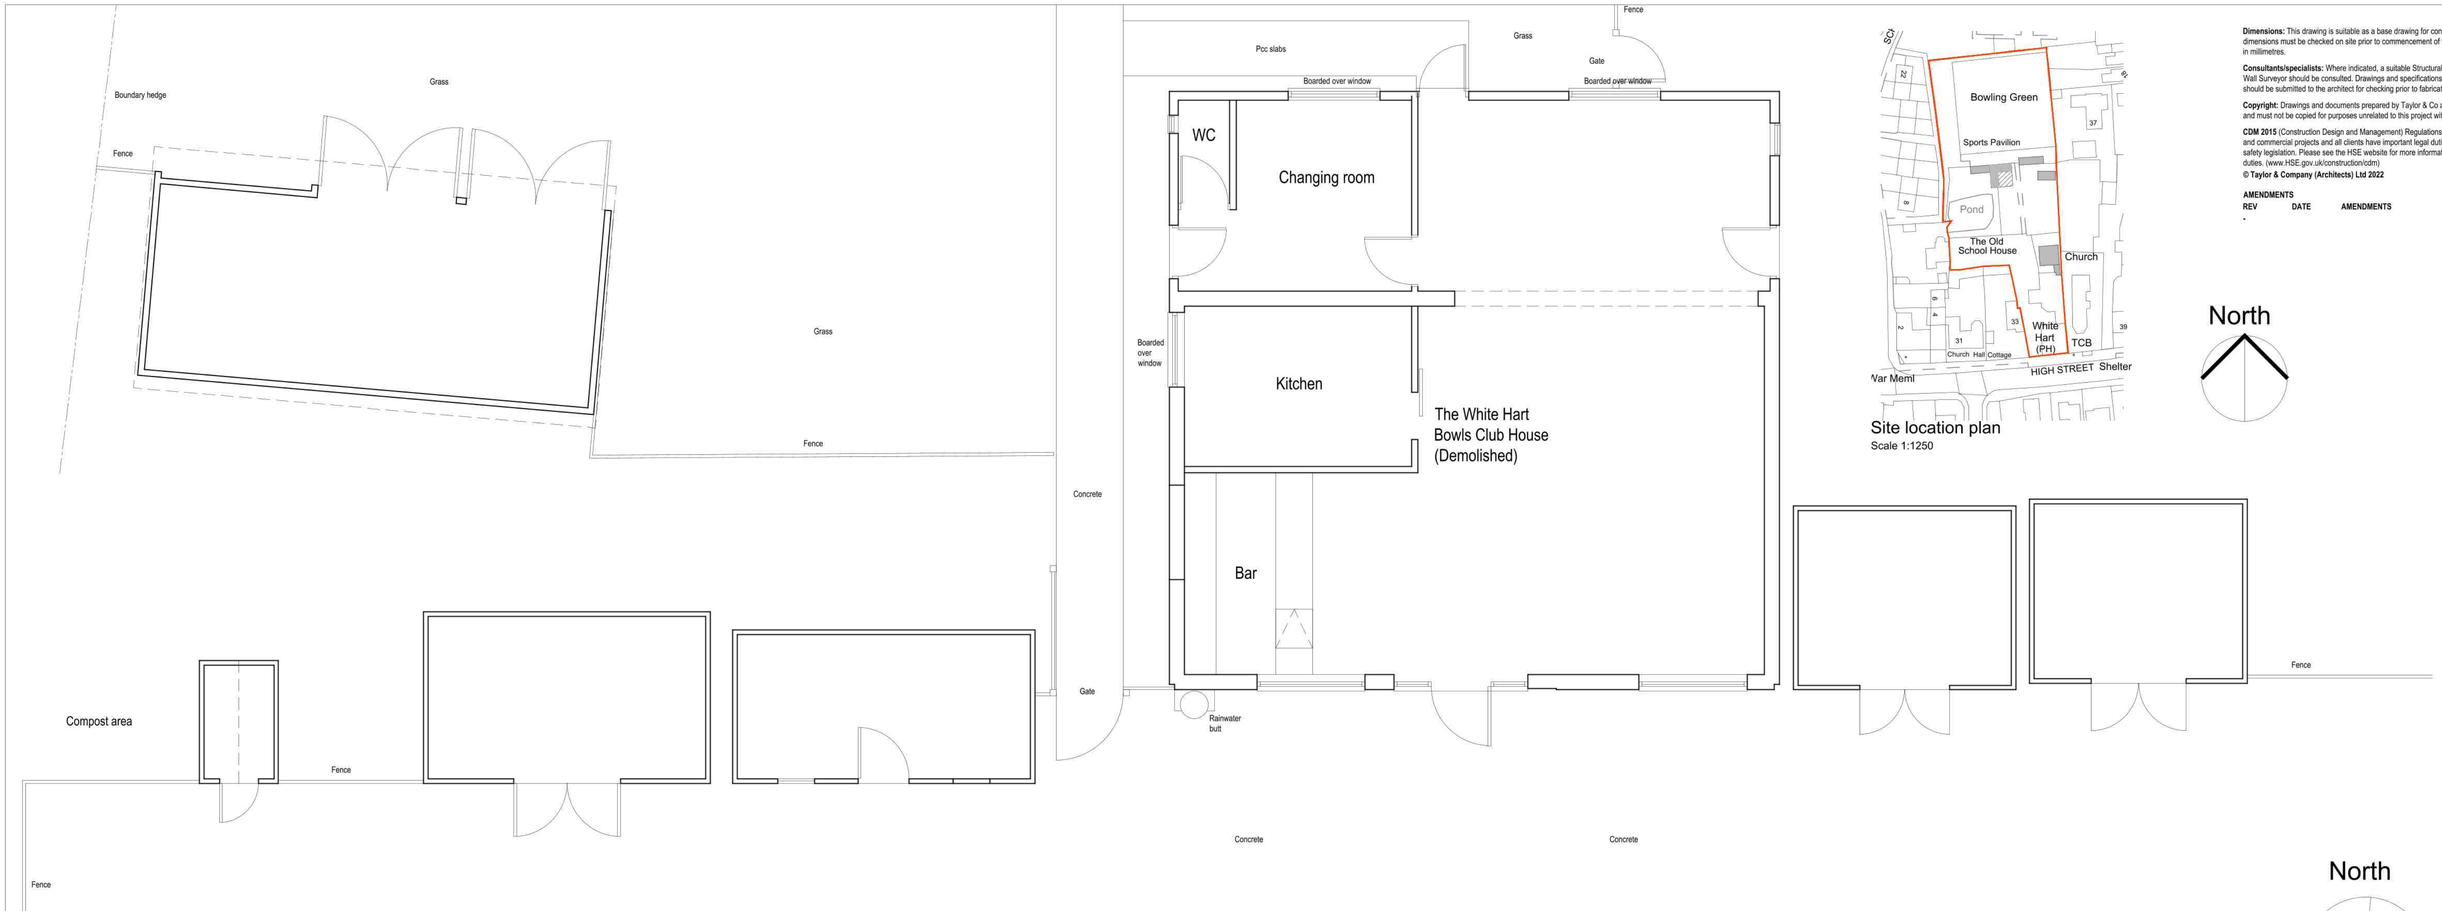


North Elevation
Scale 1:100

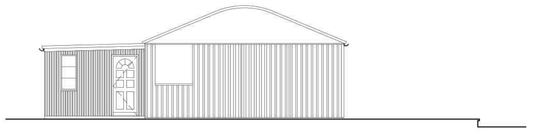


East Elevation - DEMOLISHED
Scale 1:100

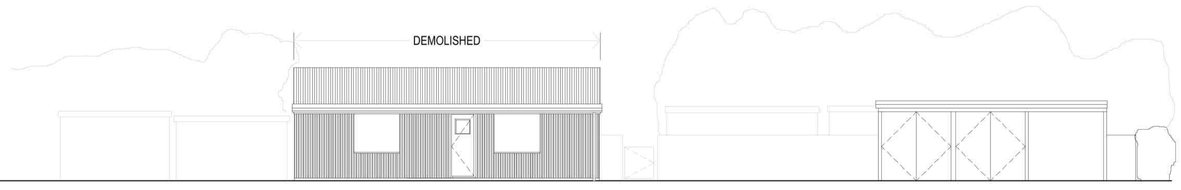

South Elevation
Scale 1:100

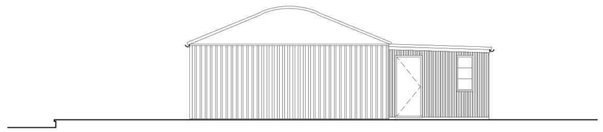

West Elevation - DEMOLISHED
Scale 1:100

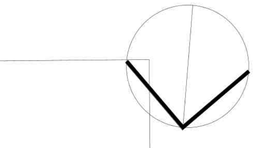

Dimensions: This drawing is suitable as a base drawing for construction, but all dimensions must be checked on site prior to commencement of works. All dimensions an in millimetres.

Consultants/specialists: Where indicated, a suitable Structural Engineer and/or Party Wall Surveyor should be consulted. Drawings and specifications prepared by specialists should be submitted to the architect for checking prior to fabrication works.

Copyright: Drawings and documents prepared by Taylor & Co are copyright protected and must not be copied for purposes unrelated to this project without written consent.

CDM 2015 (Construction Design and Management) Regulations apply to both domestic and commercial projects and all clients have important legal duties under this health and safety legislation. Please see the HSE website for more information regarding these duties. (www.HSE.gov.uk/construction/cdm)

© Taylor & Company (Architects) Ltd 2022

AMENDMENTS

REV	DATE	AMENDMENTS
-		

Client
Stonegate Group

Site Address
The White Hart, No.35 High Street, Warboys, Huntingdon, Cambs PE28 2TA

Title
Existing

Scale (A1 sheet)	Date	Drawn by
1:50/100	July 24	JGS

Drawing number
2256-03

TAYLOR+Co | ARCHITECTS
ARCHITECTURE - CONSERVATION - INTERIOR DESIGN
01905 621600
taylorandcoarchitects.co.uk
design@taylorandcoarchitects.co.uk
RIBA