

Existing Block Plan
Scale: 1/500

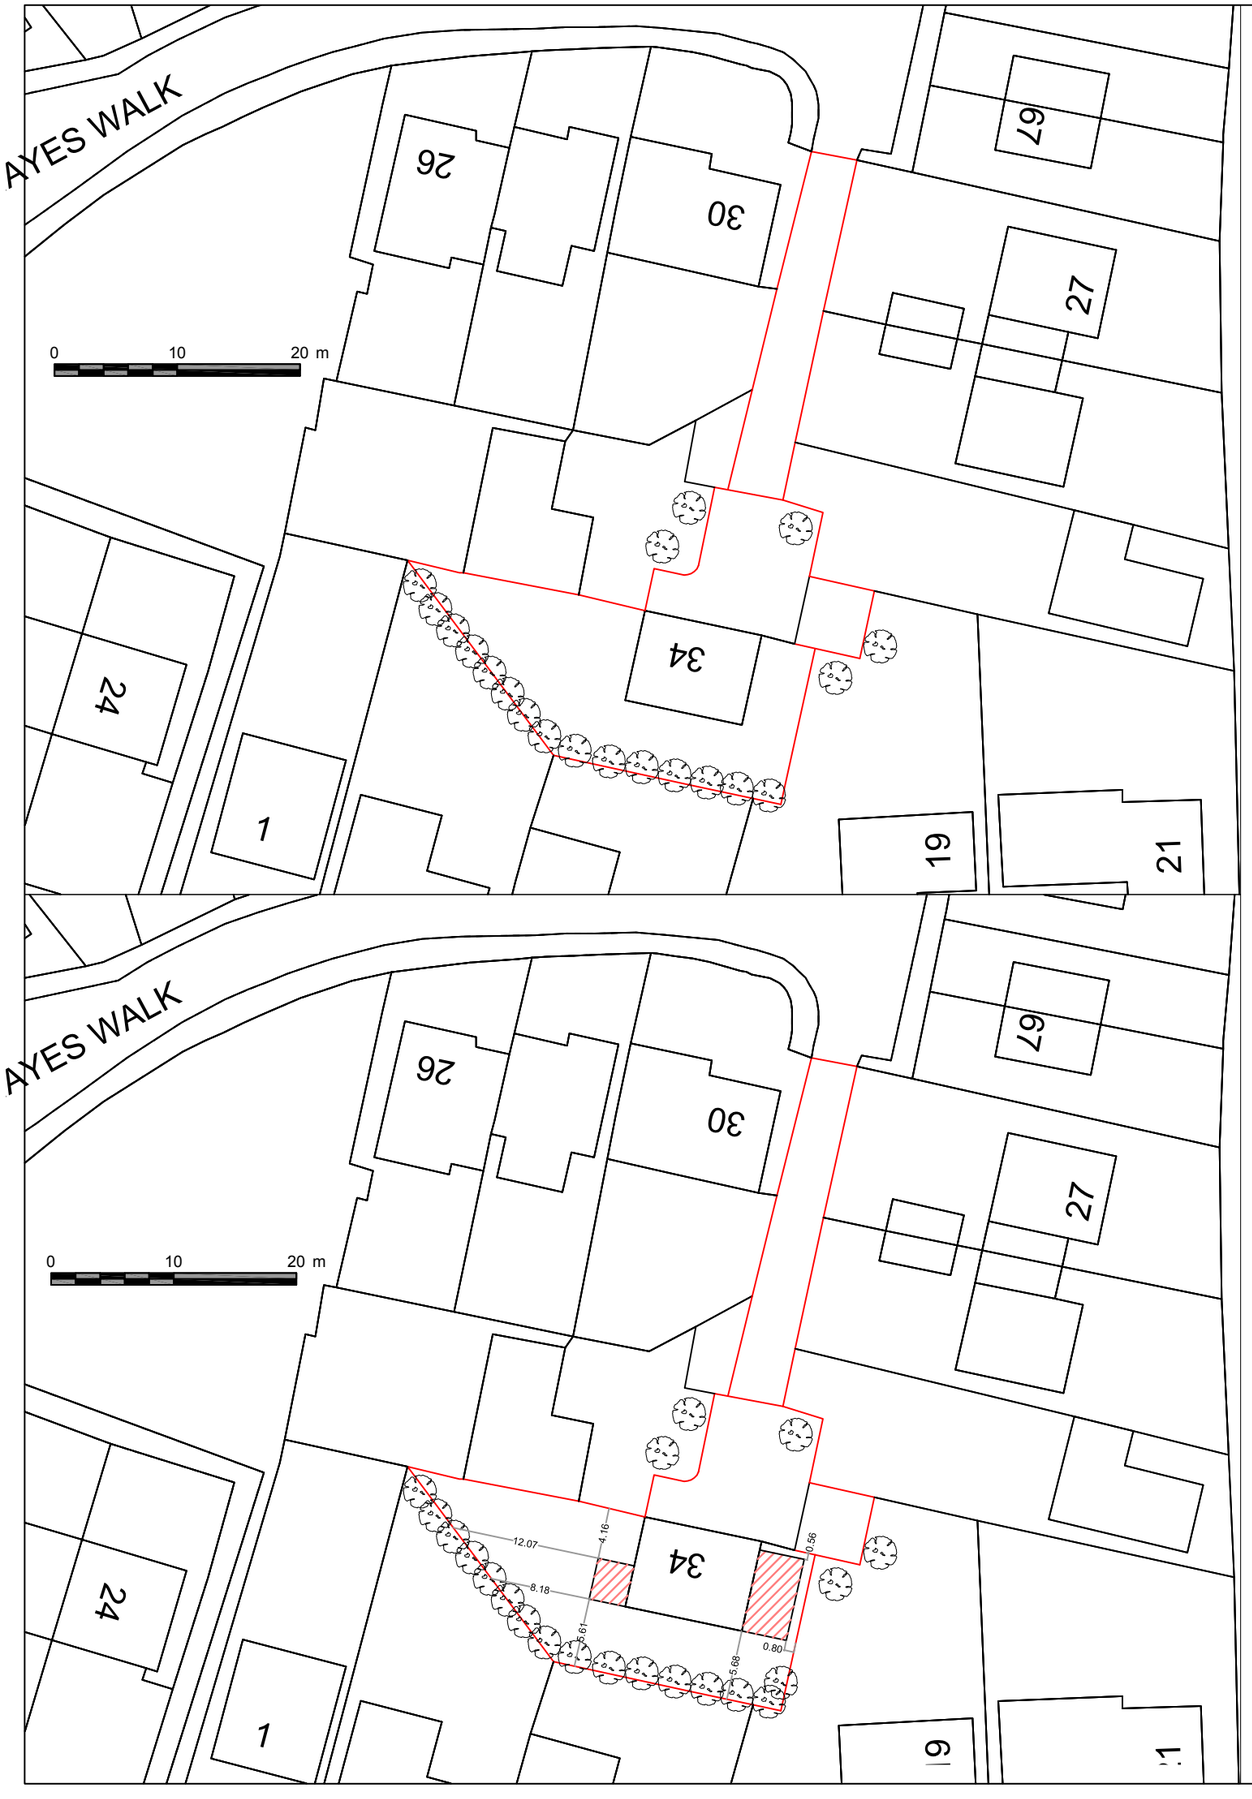

NORTH

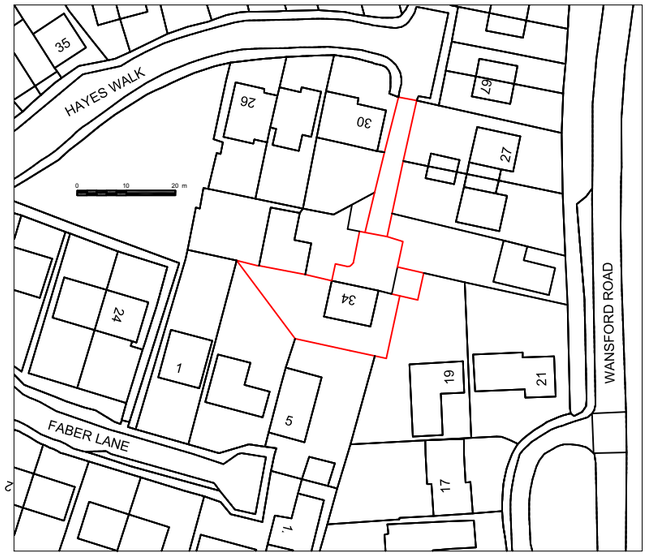

Location Plan
Scale: 1/1250

Proposed Block Plan
Scale: 1/500

Address	34 Hayes Walk
Drawing Title	Location Existing and Proposed Block Plan
Scale: 1/1250 and 1/500 @ A3	Drawn: MI 29/08/24
Drawing No: 001	Rev