
Key:

A-1	Existing Huntingdon Leisure Centre
A-2	Existing Swimming Pool Building
A-3	Existing Tennis Club
A-4	Existing Tennis Dome
A-5	Existing Bowling Club
A-6	Existing Pavilion
A-7	Existing School Caretaker Building
A-8	Existing St Peter's School
B-1	Proposed Extension to Leisure Centre
B-2	Proposed Substation
C-1	Existing Outdoor Tennis Courts
C-2	Existing Cricket Pitch / King George's Field
C-3	Existing Outdoor Bowling
D-1	Proposed Padel Courts
D-2	Proposed Pickleball Courts
D-3	Proposed Play Area
D-4	Proposed 11-a-side Pitch (AGP)
E-1	Existing Main Car Park (6 Accessible)
E-2	Existing Access Road Car Park
E-3	Existing Swimming Pool Building Car Park (5 Accessible)
E-4	Existing School Car Park (35)
E-5	Existing Western Car Park
F-1	Proposed Access Road Car Park (10)

Existing Secure Fence Line
Proposed Secure Fence Line
Timber acoustic fence (2.4m high)
Access Control
Access between Tennis Club Facilities
Site Boundary
ATP Fence

Porous Tarmac
Block Paving
Existing Path
Soft Landscaping
Permeable Road Surface
Class B Tree's RPA

Class A Tree's RPA
Class C Tree's RPA
Proposed Tree Planting

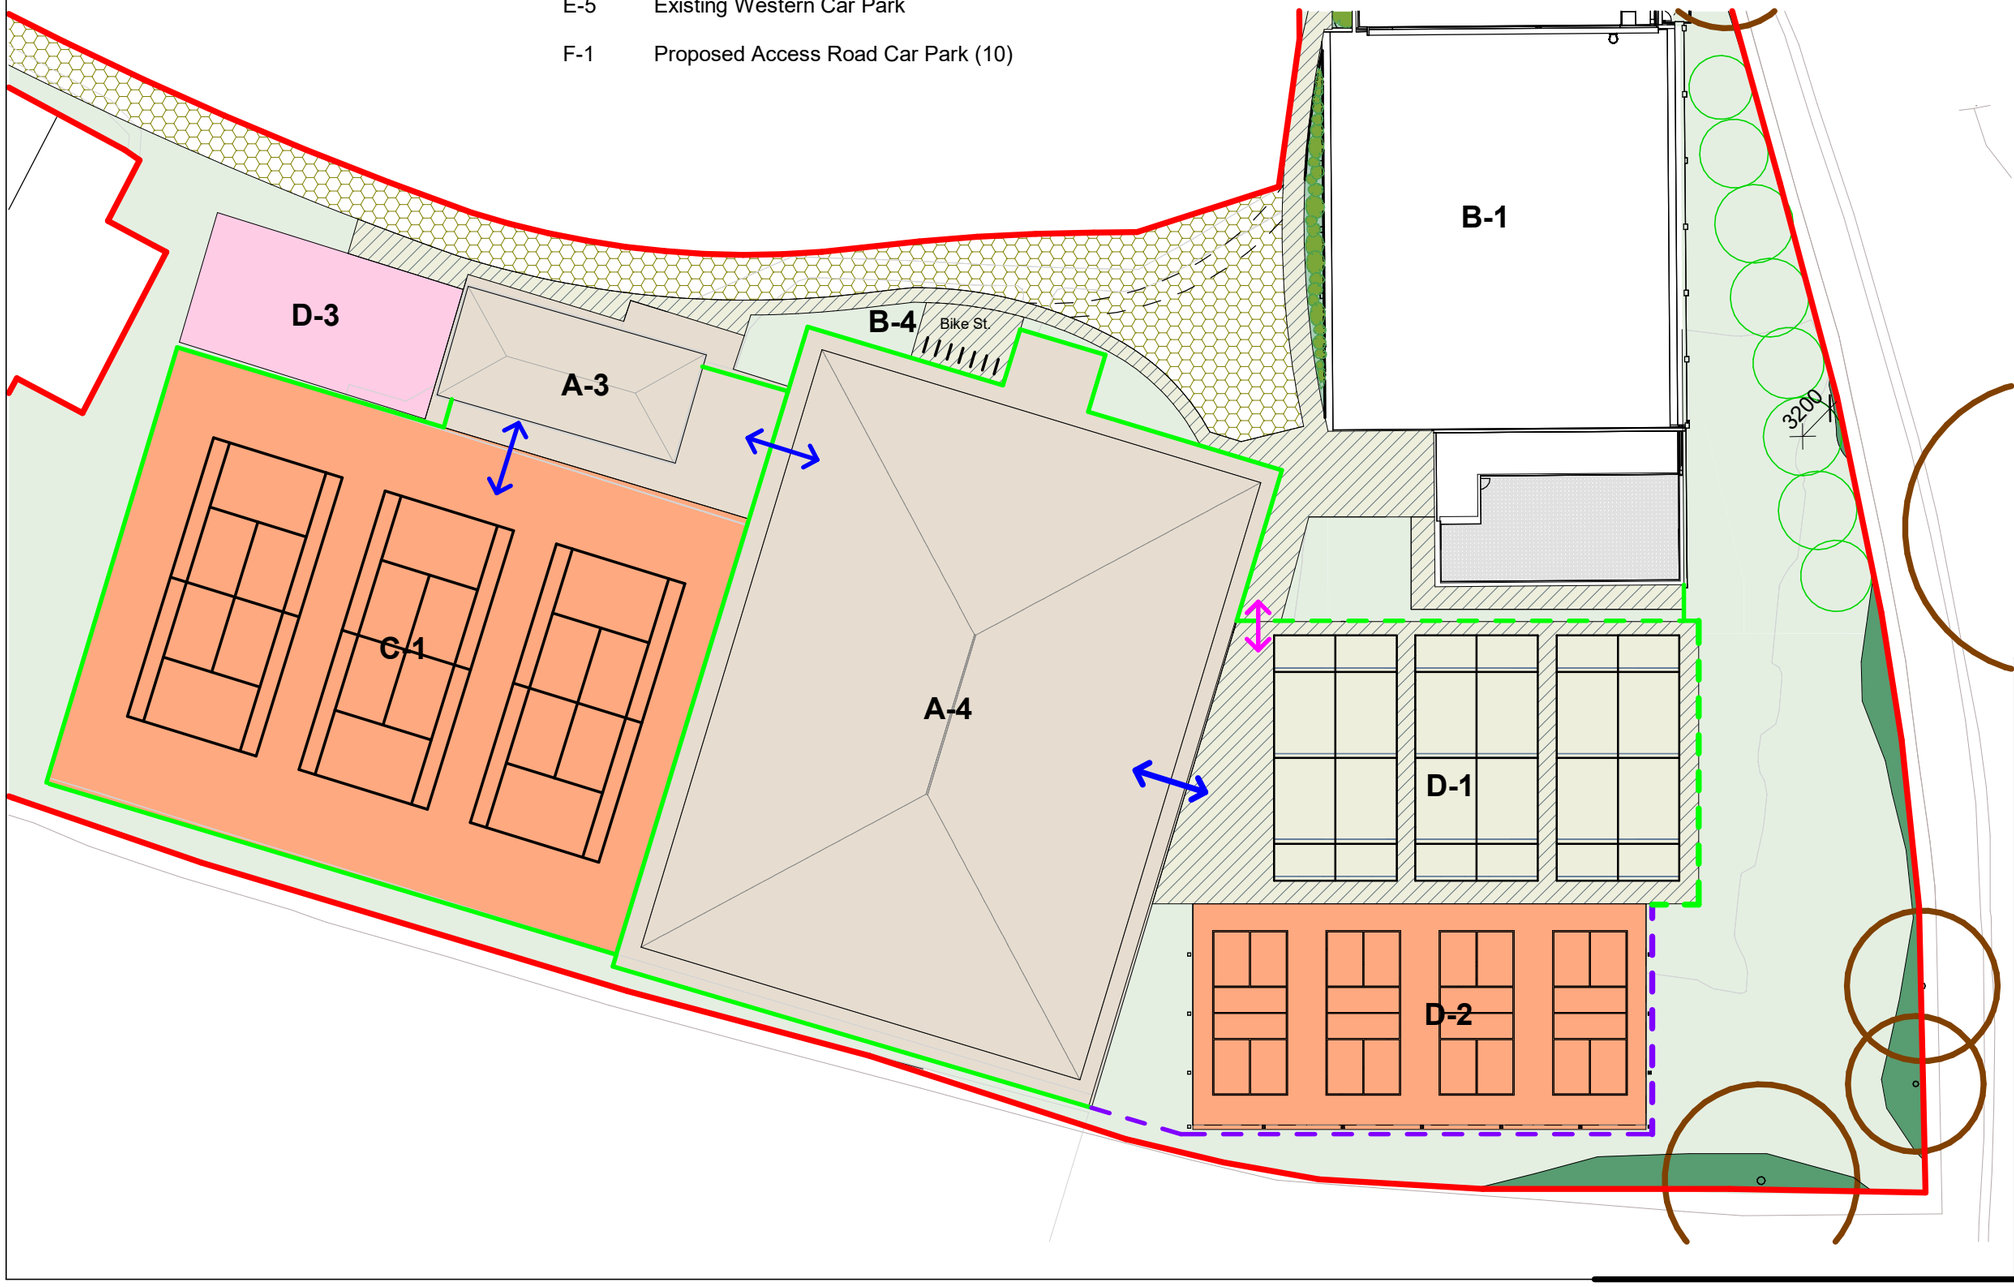

Scale 1:200
0 2 4 6 10m

No.	Revision	Date	Chk	Auth
P04	Timber acoustic fence added to discharge planning condition	21/05/26	CR	JH
P03	Pickleball courts updated	06/05/26	JH	LC
P02	Pickleball courts and hard standing to padel updated	30/04/26	CR	BH
P01	Access point to external courts amended	29/04/26	CR	BH

Saunders Boston Architects

Eastern Gate House, 119 Newmarket Road, Cambridge CB5 8HA
T:01223 367733
office@saundersboston.co.uk

The Generator, The Gallery, King's Wharf
The Quay, Exeter EX2 4AN
T:01392 348627
www.saundersboston.co.uk

Stage 3+

SBA Project Code	Drawn	Date
2103	LC	01/20/26
	Checked BH	Suitability Code

Client: Alliance Leisure

Job: Huntingdon Leisure Centre

Drawing Title: Tennis Club Access

Scale	Revision
As indicated@ A3	P04

project originator zone level type role number
2103 -SBA -ZZ -XX -DR -A -0240