


1:200 Site Section

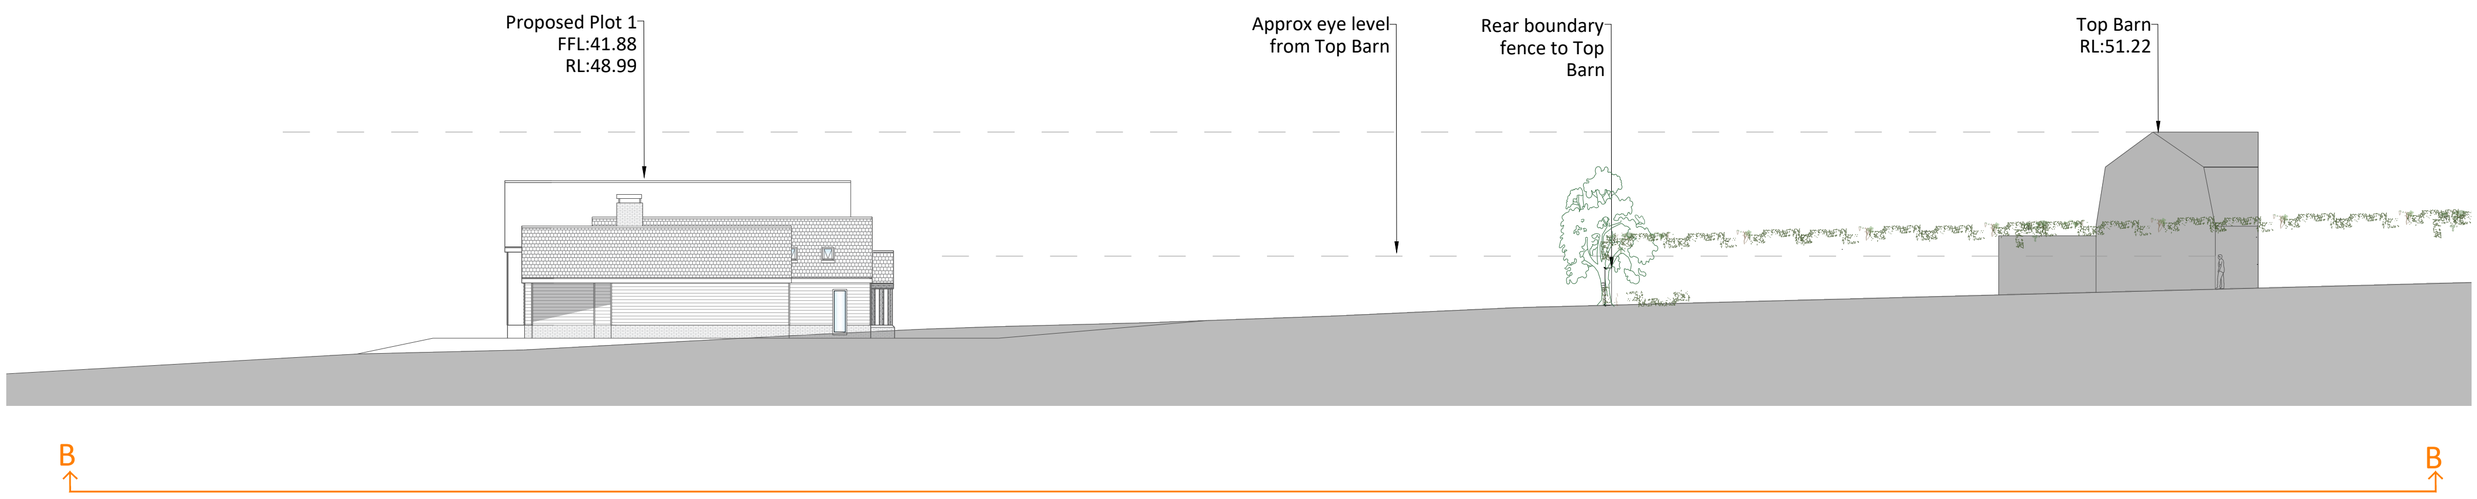

1:200 Proposed Block Plan

SCALE 1:200 (METRES)

0 5 10 15 20

REV	DATE	BY	REVISION NOTES

Suite 2, Clare Hall,
St Ives Business Park,
Parsons Green,
St Ives,
Cambs, PE27 4WY

© COPYRIGHT

Tel: 01480 494969
Email: enquiries@planningandarchitecture.co.uk
Web: www.planningandarchitecture.co.uk

PARTNERS in PLANNING and ARCHITECTURE

PROJECT
Permission in Principle fo 2No. Dwellings at Land Rear of 21 Ermine Street Little Stukeley,
Huntingdon,
PE28 4BE

CLIENT
Mr Dockerill

DRAWING TITLE
Site Section (East-West)

DRAWN BY	SCALE	
LJ	1:200@A1	
DATE	DWG. No.	REV.
07-09-26	2025.38.226	