
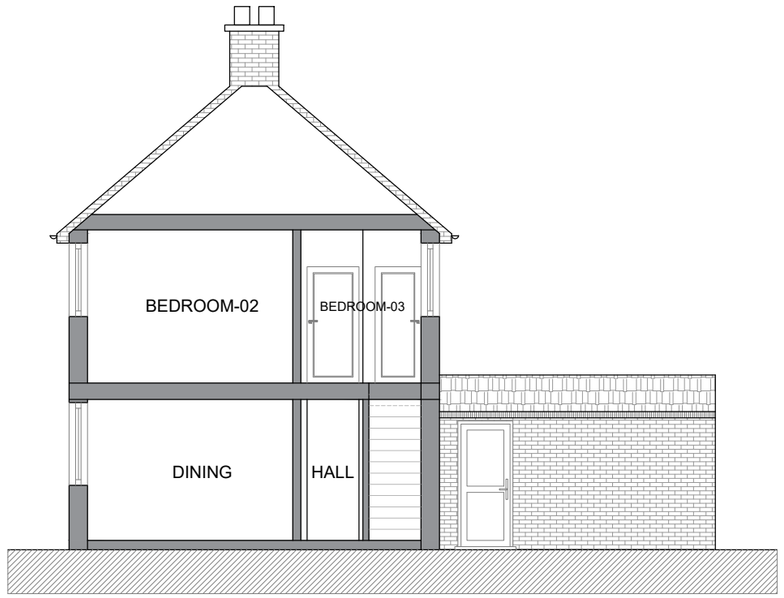


EXISTING
SECTION

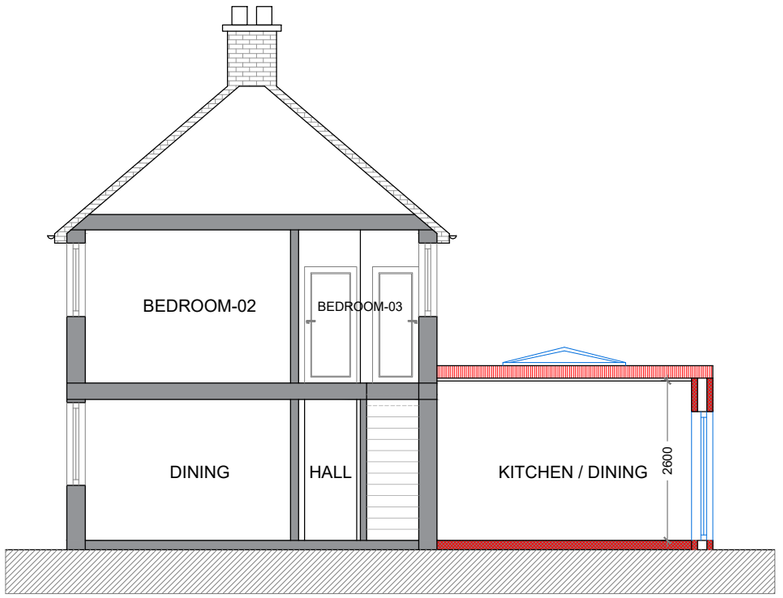

PROPOSED
SECTION

A DA ISSUE 23/06/25 GK AMENDMENT BY	0 2 4 6 8 10 Metres SCALE 1:100@A3	Project : Proposed Single story rear Extension Date : 23/06/25	Sheet Title : Sections Sheet no : 06	Address : 14 Highgate Green Elton Peterborough PE8 6RX Applicant :