


South Elevation

Existing Front Elevation (South)


Scale: 1:100

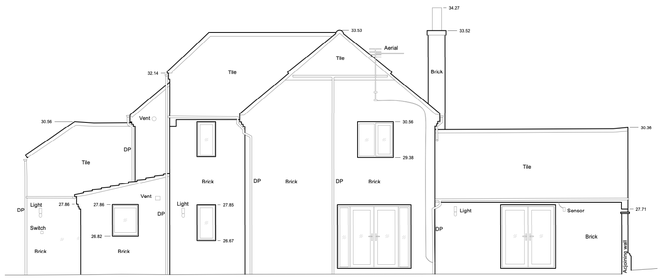

West Elevation

Existing Side Elevation (West)


Scale: 1:100

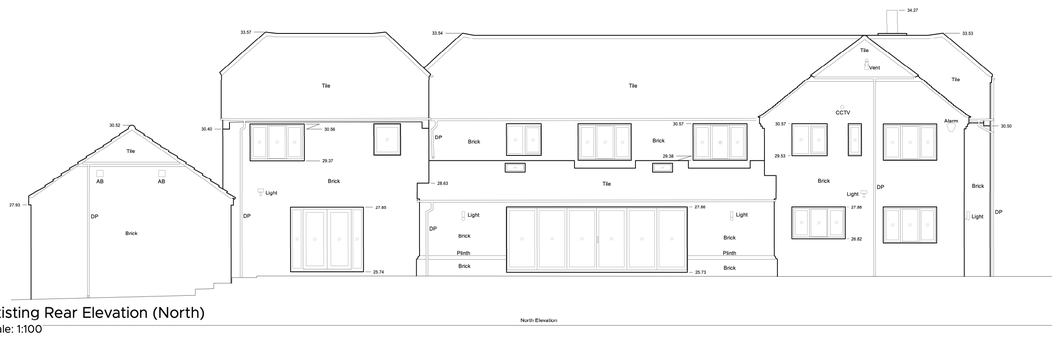

North Elevation

Existing Rear Elevation (North)


Scale: 1:100

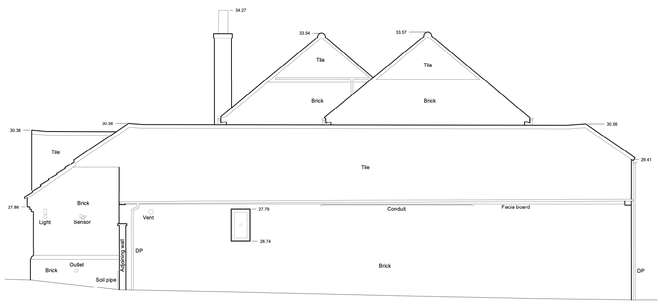

East Elevation


Existing Side Elevation (East)

Scale: 1:100

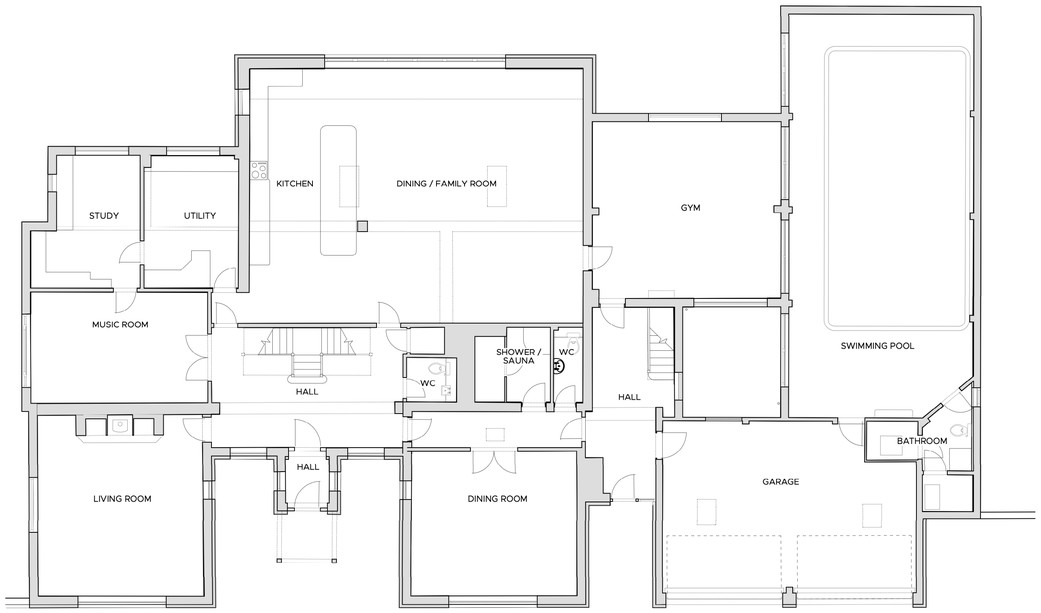

Existing Ground Floor plan

Scale: 1:100

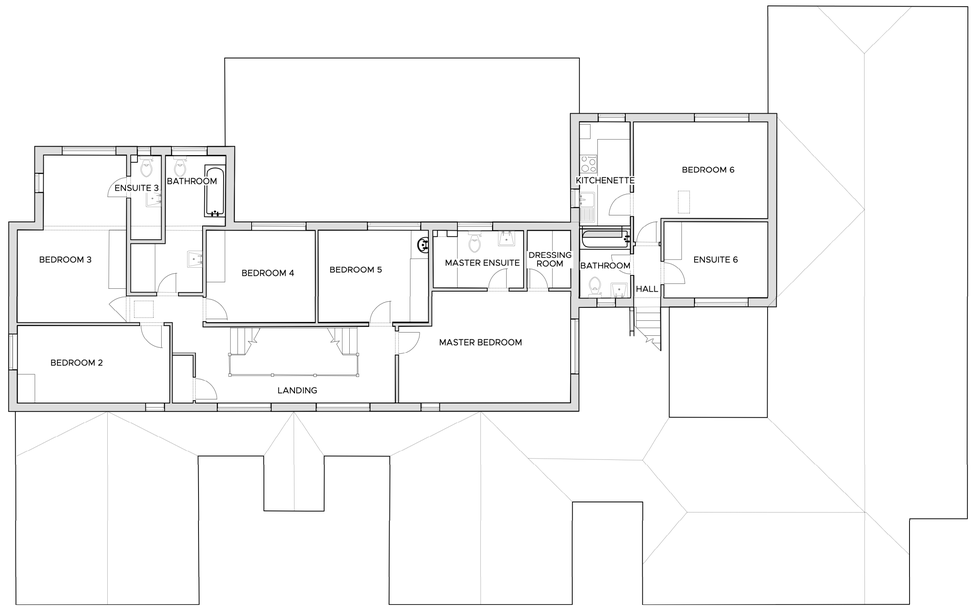

Existing First Floor Plan

Scale: 1:100

0 5 10 M

Scale: 1:100

REVISION	DESCRIPTION	DATE	DRAWN	CHECK
A	Amended site address	28/10/2026	FDS	CW

JOB No.	DRAWING No.	REVISION
6192	SU_02	A

TITLE: Existing Plans and Elevations

SCALE: 1:100 SHEET SIZE: A1

ISSUE DATE: 28/09/2026

AUTHOR: FDS CHECK: CW

PROJECT: Proposed Extensions and Alterations
10 Saviles Close, Eaton Ford,
St. Neots, PE19 7GD

CLIENT: Mr. & Mrs. Stump

STATUS: SURVEY

WINCER KIEVENAAR
CHARTERED ARCHITECTS
RIBA
Atelier House / Magdalen Road / Hadleigh / Suffolk / IP7 5AD
T / 01473 827992 E / enquiries@wk-architects.co.uk
Do not scale from drawing; work to figured dimensions only.
Copyright © Wincer Kievenaar Architects Limited
6192_PA_Plans and Elevations_v1.vwx