

Schedule of Revisions

Rev:	Des:	Date:	Initial:
A	Dimensions added	01/06/2025	JM
B	Applicant design change	09/07/2025	JM

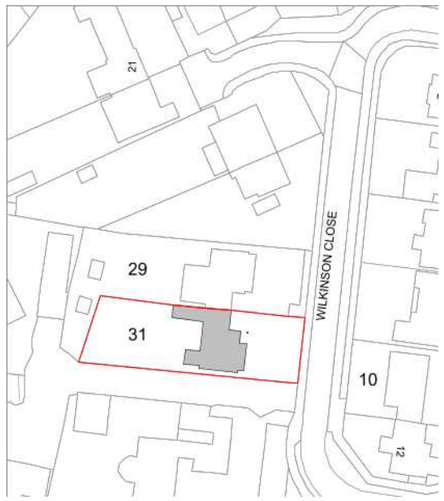

Location Plan

1 : 1250

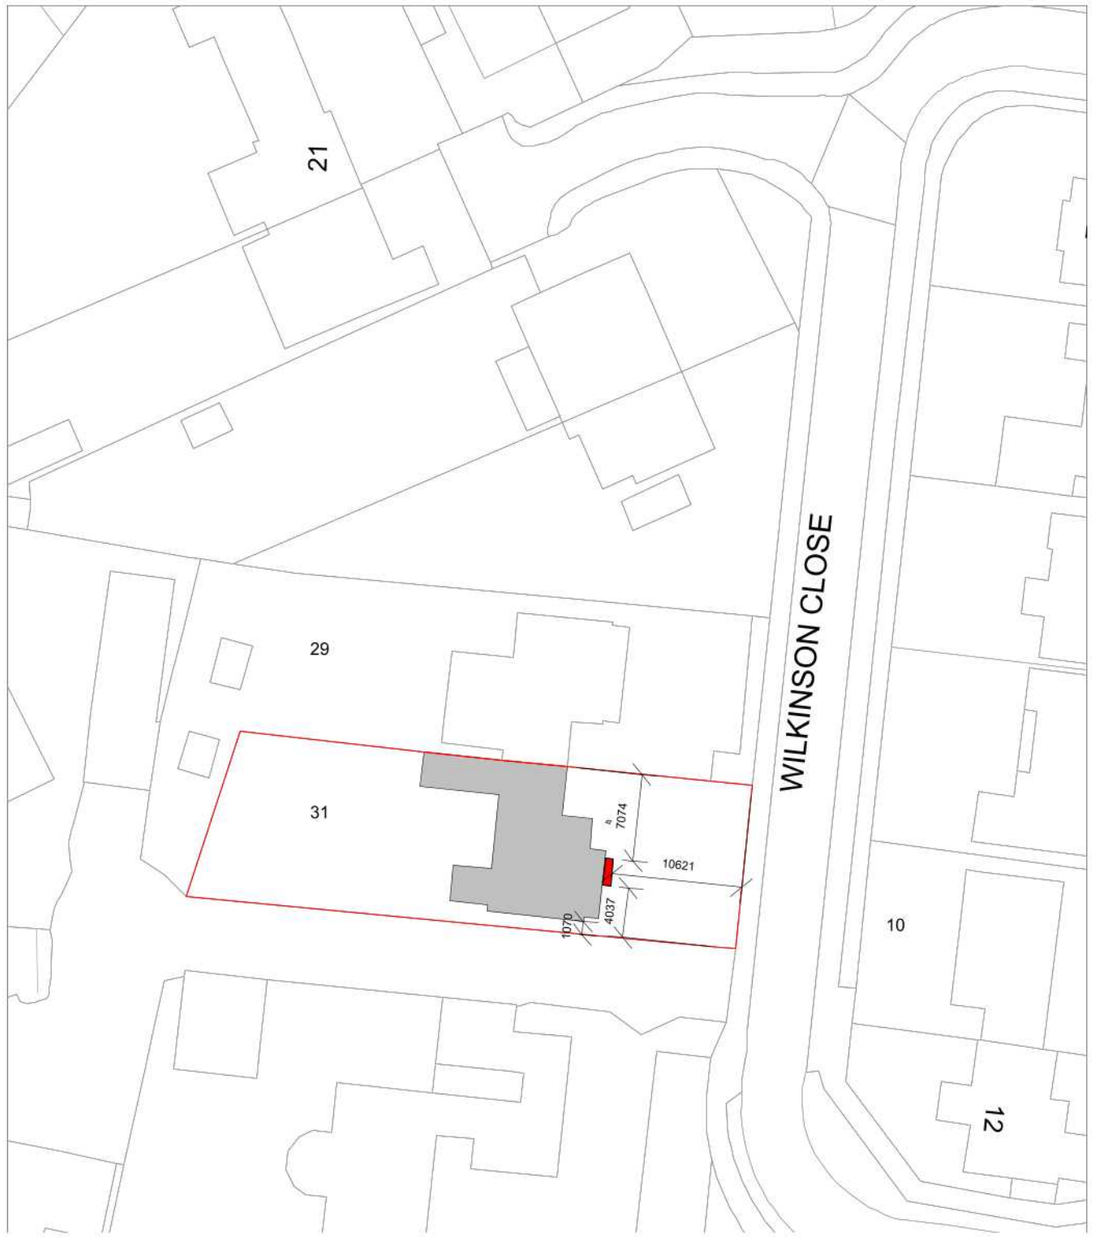

Site Plan

1 : 500

5 0 5 10 15 20 25

SCALE 500 m

1:

10 0 10 20 30 40 50

SCALE 1250 m

1:

SITE KEY

- EXISTING
- DEMOLISHED
- PROPOSED
- SITE

MURTAGH STUDIO
Architectural Designer

Client:
Danny Butterwick

Project:
31 Wilkinson Close, Eaton Socon, St. Neots, PE19 8HD

Drawing:
Location and Site Plan

Scale: As indicated @A1 | Date: MAY 2025

Drawn By: JM | Checked By: MS | Revision: B

Drawing No: 2505 01

THIS DRAWING IS A COPYRIGHT.
All dimensions to be checked on site or in the workshop before work commences.
Only figured dimensions to be worked to. Any discrepancies to be reported to the Architectural Designer.