

Schedule of Revisions			
Rev.	Description:	Date:	Initial:
A	Dimensions added	03/06/2025	JM
B	Applicant design change	13/07/2025	JM

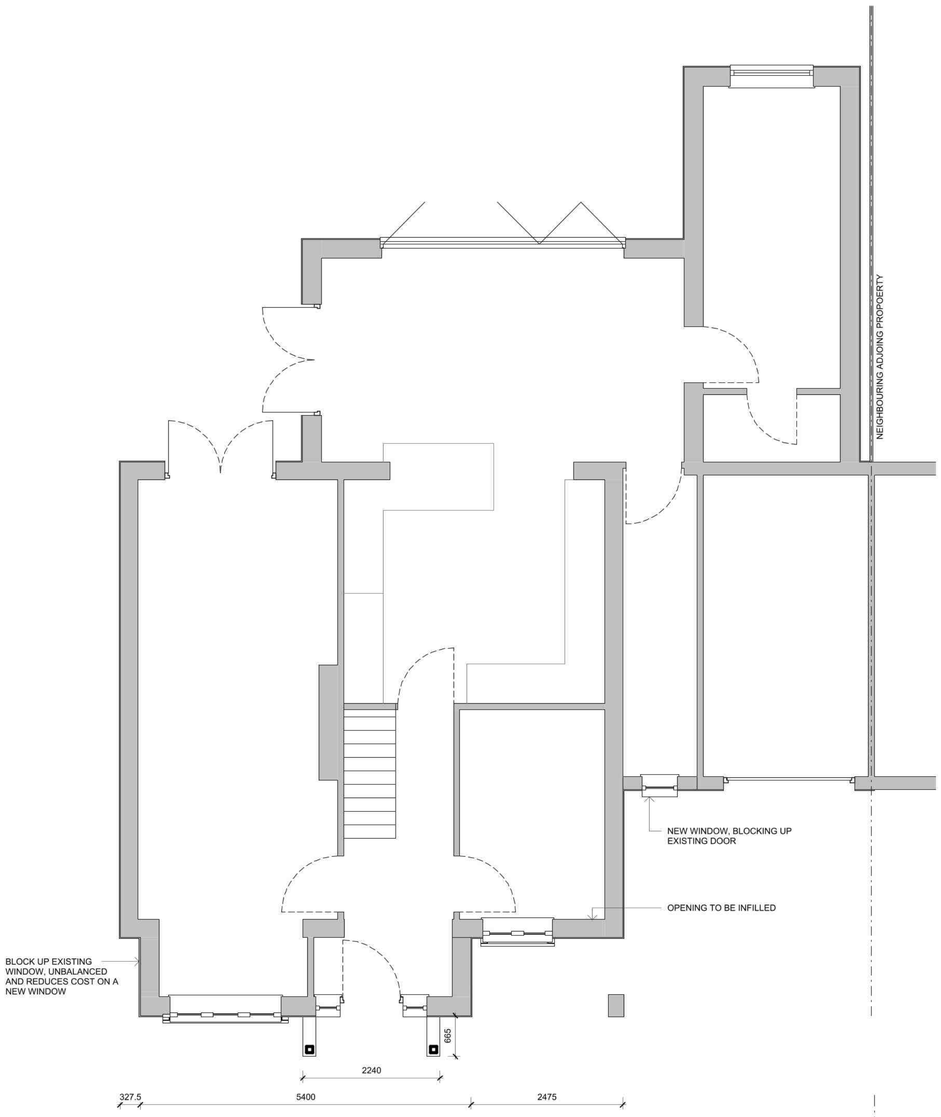


Ground Floor
1 : 50



Front Elevation
1 : 50

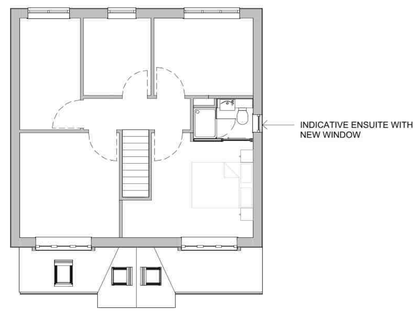


First Floor
1 : 100

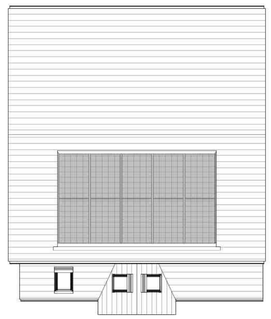


Roof Plan
1 : 100



Front Elevation

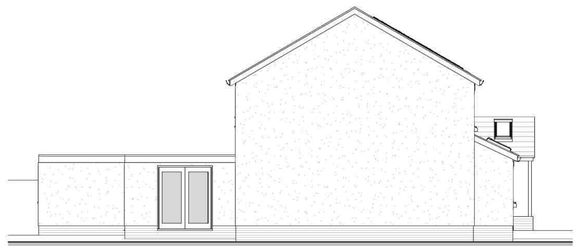

Side Elevation - Left
1 : 100

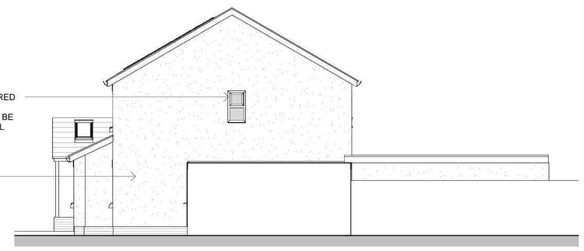

Side Elevation - Right
1 : 100

0.5 0 0.5 1 1.5 2 2.5
SCALE 1:50 m

1 0 1 2 3 4 5
SCALE 1:100 m

MURTAGH STUDIO
Architectural Designer

Client:
Danny Butterwick

Project:
31 Wilkinson Close, Eaton Socon,
St. Neots, PE19 8HJ

Drawing:
Proposed Plans and Elevations

Scale @ A1:	Date:	
As indicated	MAY 2025	
Drawn By:	Checked By:	Revision:
JM	MS	B

Drawing No:
2505 03

THIS DRAWING IS A COPYRIGHT
All dimensions to be checked on site or in the workshop before work commences.
Only figured dimensions to be worked to. Any discrepancies to be reported to the Architectural Designer.