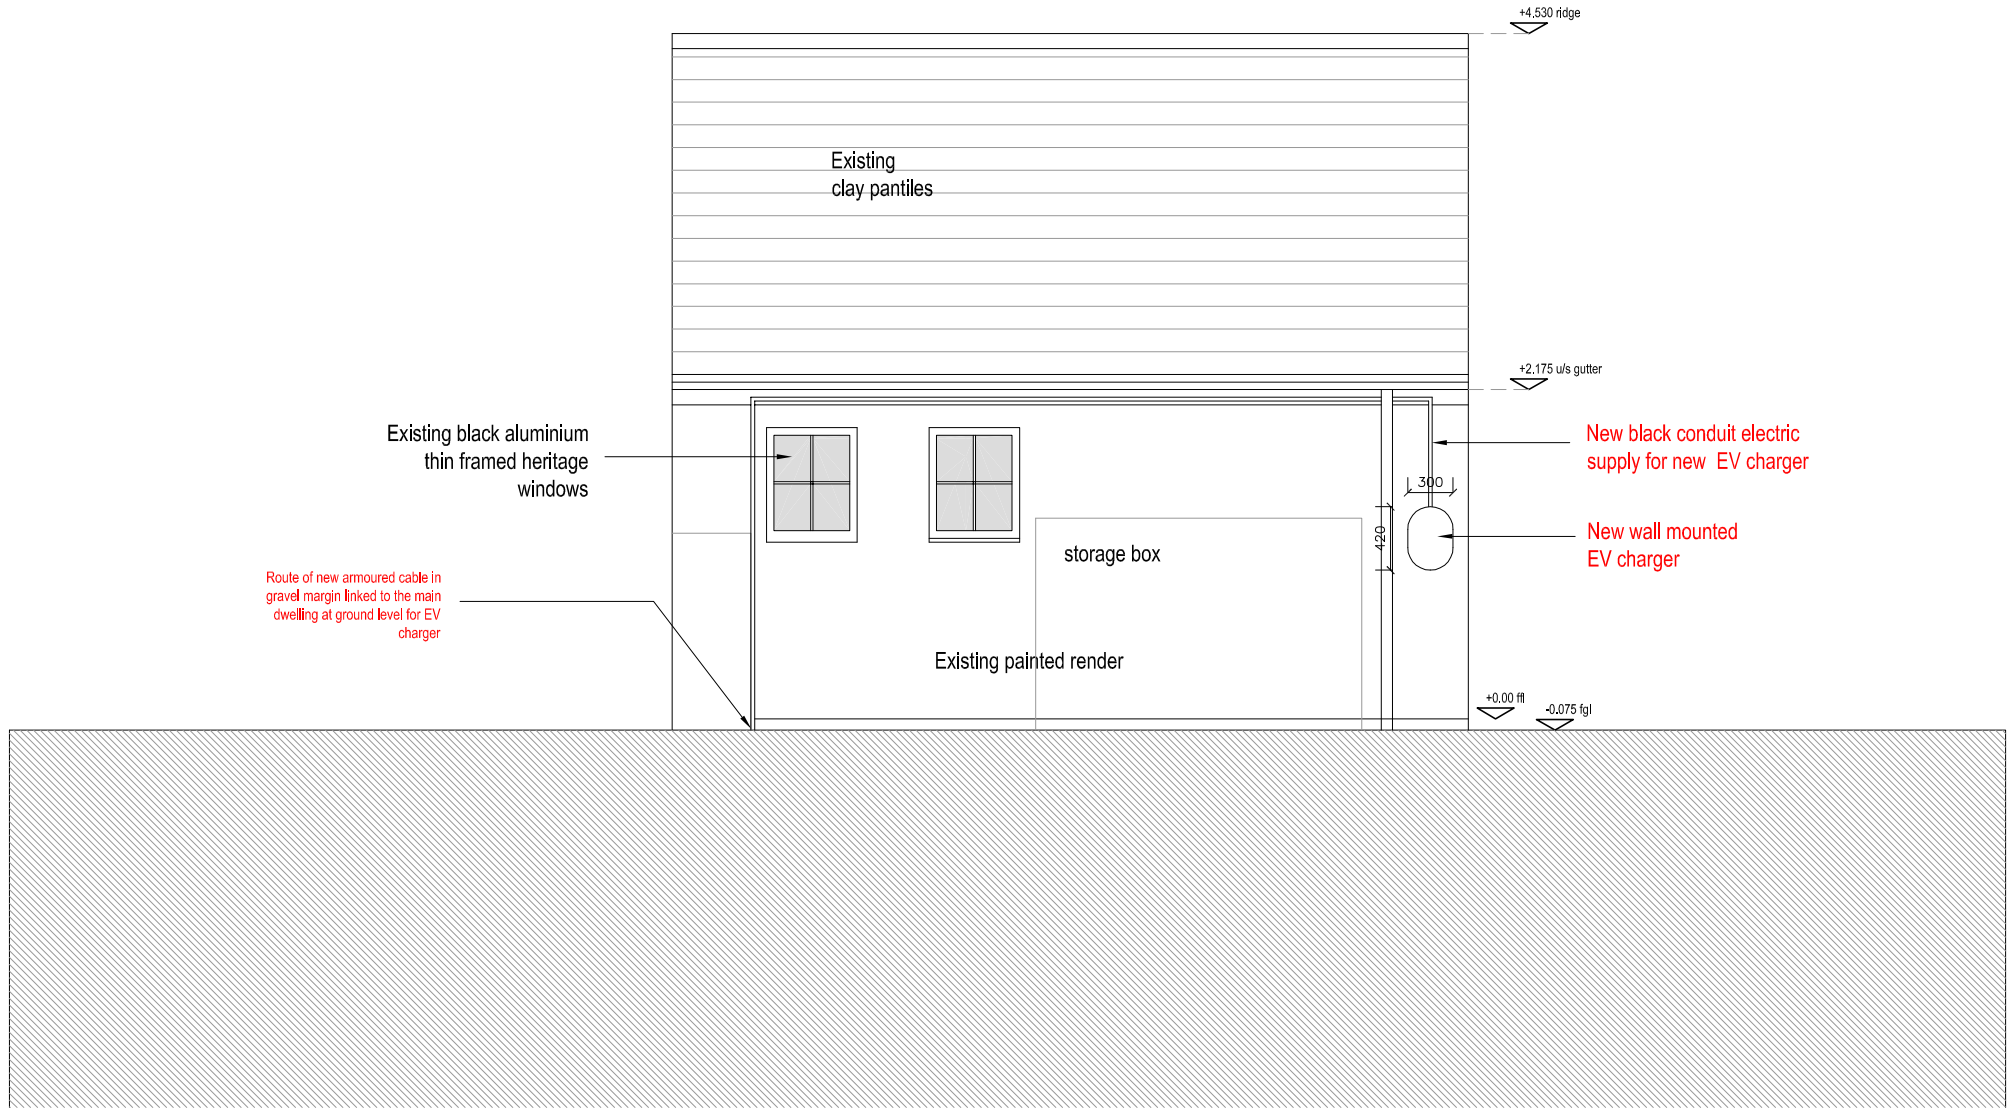


0 1 2 3 4 5 6 7 8 9 10 metres

PROPOSED NORTHWEST REAR GARAGE ELEVATION
1:50 @ A3

MARTIN COWLING ARCHITECT LTD

SCALE 1:50@A3

DRAWN MC

DATE MAR 25

SITE
33 HIGH STREET
GREAT PAXTON

TITLE
PROPOSED NORTHWEST
REAR GARAGE ELEVATION

CONTRACTORS MUST CHECK ALL DIMENSIONS ON SITE. ONLY FIGURED DIMENSIONS ARE TO BE WORKED FROM. DISCREPANCIES MUST BE REPORTED TO THE ARCHITECT BEFORE PROCEEDING. © THIS DRAWING IS COPYRIGHT

mobile: 07711 575945
email: martin.cowling@gmail.com
MARTIN COWLING ARCHITECT LTD BA(hons) DipARCH
web: www.martincowlingarchitect.com

33HS/ SK16A