Do not scale from this drawing
The Contractor is to check all dimensions on site and report discrepancies to the Architect
All rights described in Chapter IV of the Copyright, Designs and Patents Act 1988 have been generally asserted ©

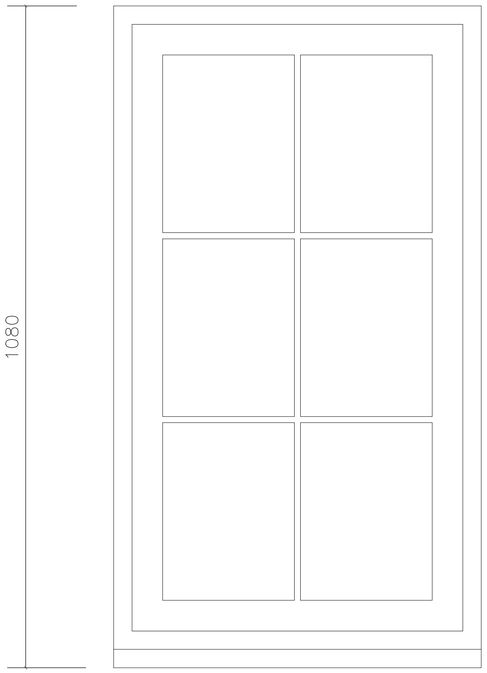

Scale 1:5

Windows W1,W2,W3,W4, W5

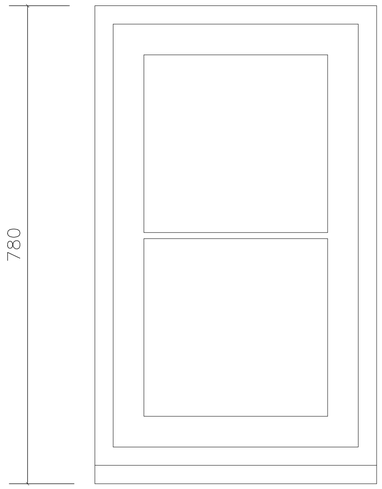

Window W6,

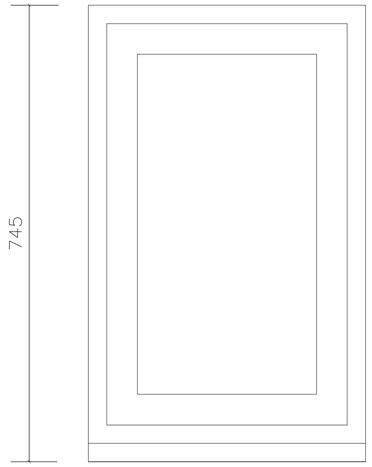

Window W7

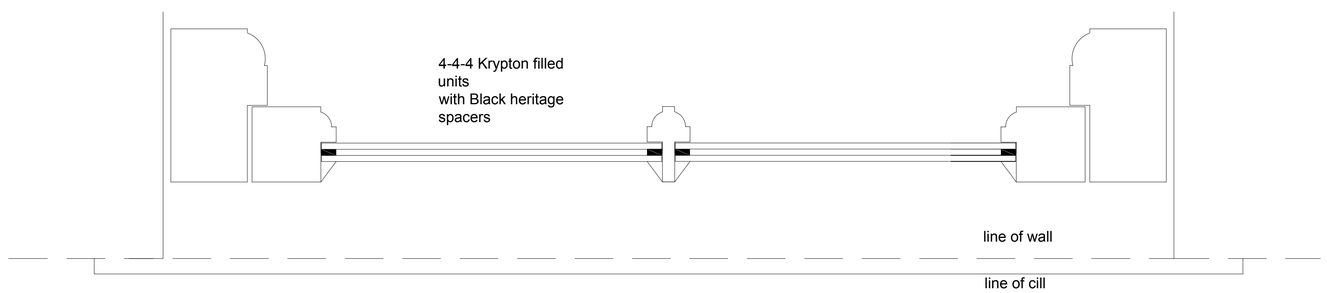

Sectional plan

Scale 1:2

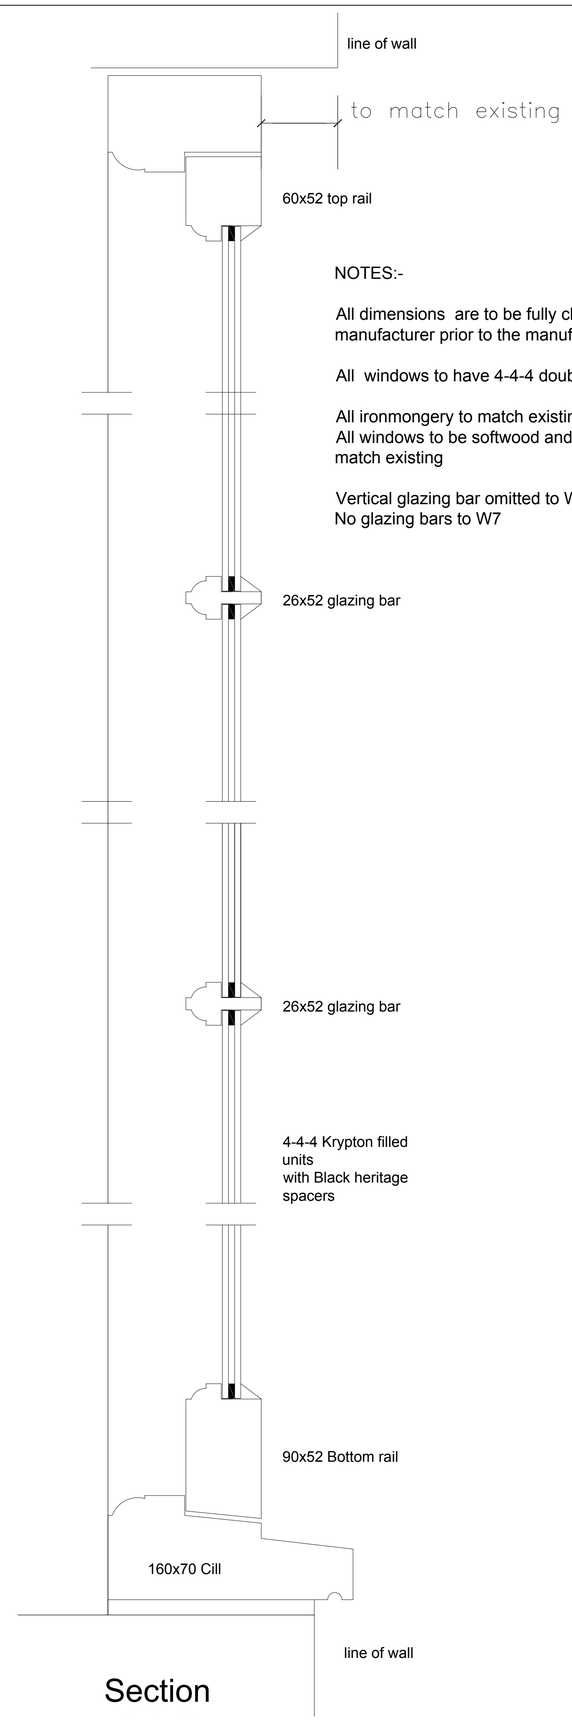

Section

Scale 1:2

NOTES:-

All dimensions are to be fully checked by the window manufacturer prior to the manufacture of any windows.

All windows to have 4-4-4 double glazed units.

All ironmongery to match existing
All windows to be softwood and factory painted - Colour to match existing

Vertical glazing bar omitted to W6
No glazing bars to W7

Revision B 26th March 2025

window types amended to show windows W1-W7

PROJECT

Chestnut Farm House
28 Hamerton Road
Alconbury Weston

DRAWING

Annex
Replacement window and door details

scale	date
1:5:2@A1	Dec 2024

number

07-TKE-24 B