

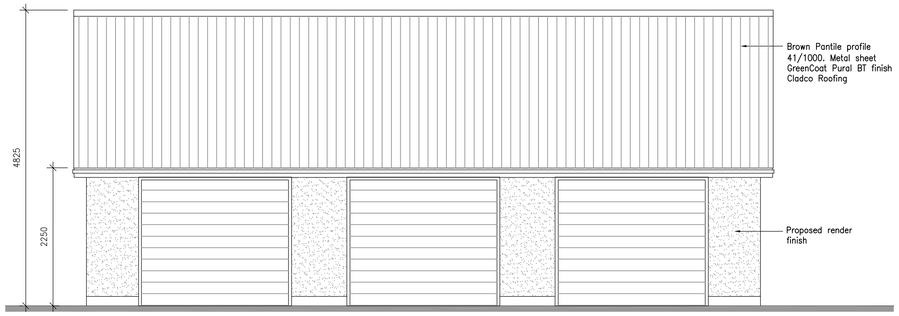



PROPOSED FRONT ELEVATION 1:50

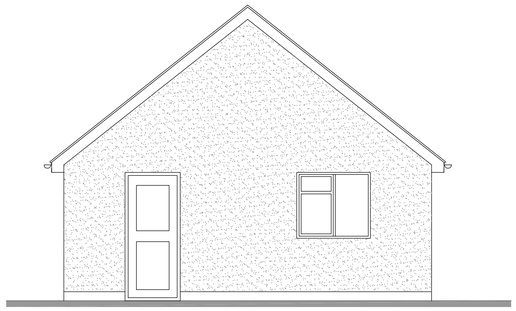

PROPOSED END ELEVATION 1:50

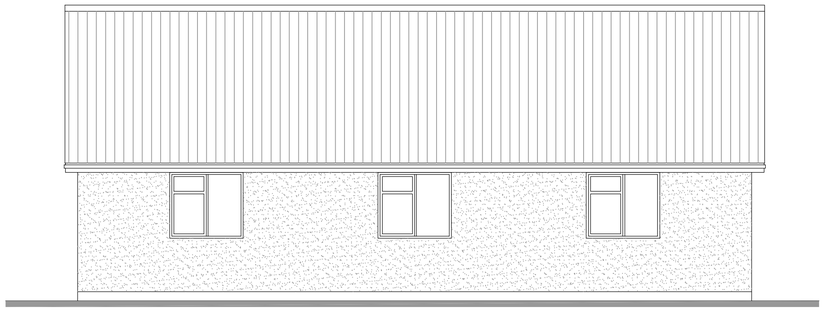


PROPOSED REAR ELEVATION 1:50

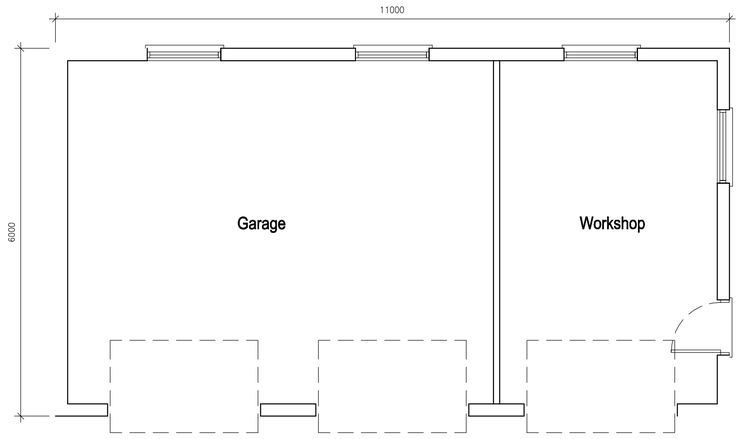


PROPOSED PLAN 1:50

Scale 1:50
0m 1m 2m 3m 4m 5m

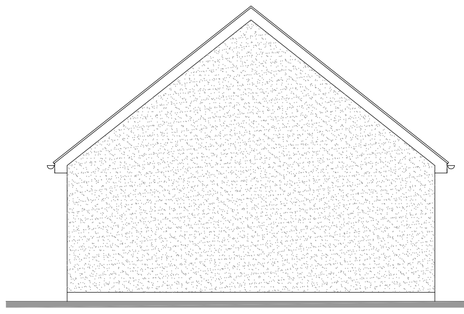

PROPOSED END ELEVATION 1:50

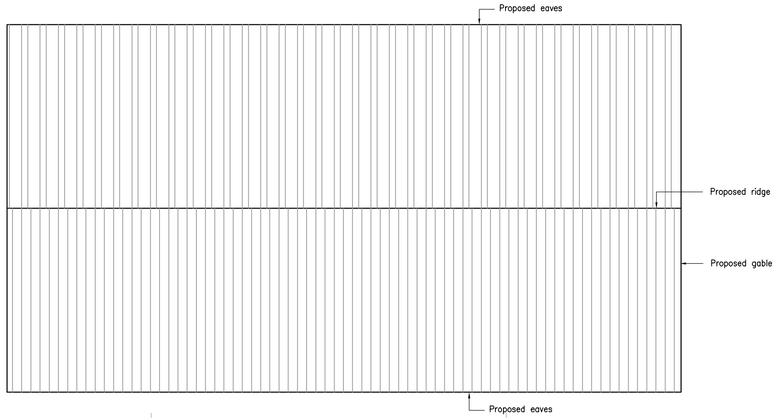

PROPOSED ROOF PLAN 1:50

SMITH
PLANNING & BUILDING LIMITED

11 Saracen Way
Newark Road
Peterborough PE1 5WS TEL 01733 201014

Proposed Garage Hill Farm Woodwalton Huntingdon PE28 5YR	Proposed Garage Plans and Elevations
Drawing number HF–05 REV A	Feb 2025 | A1 size 1:50