



PROPOSED GROUND FLOOR PLAN

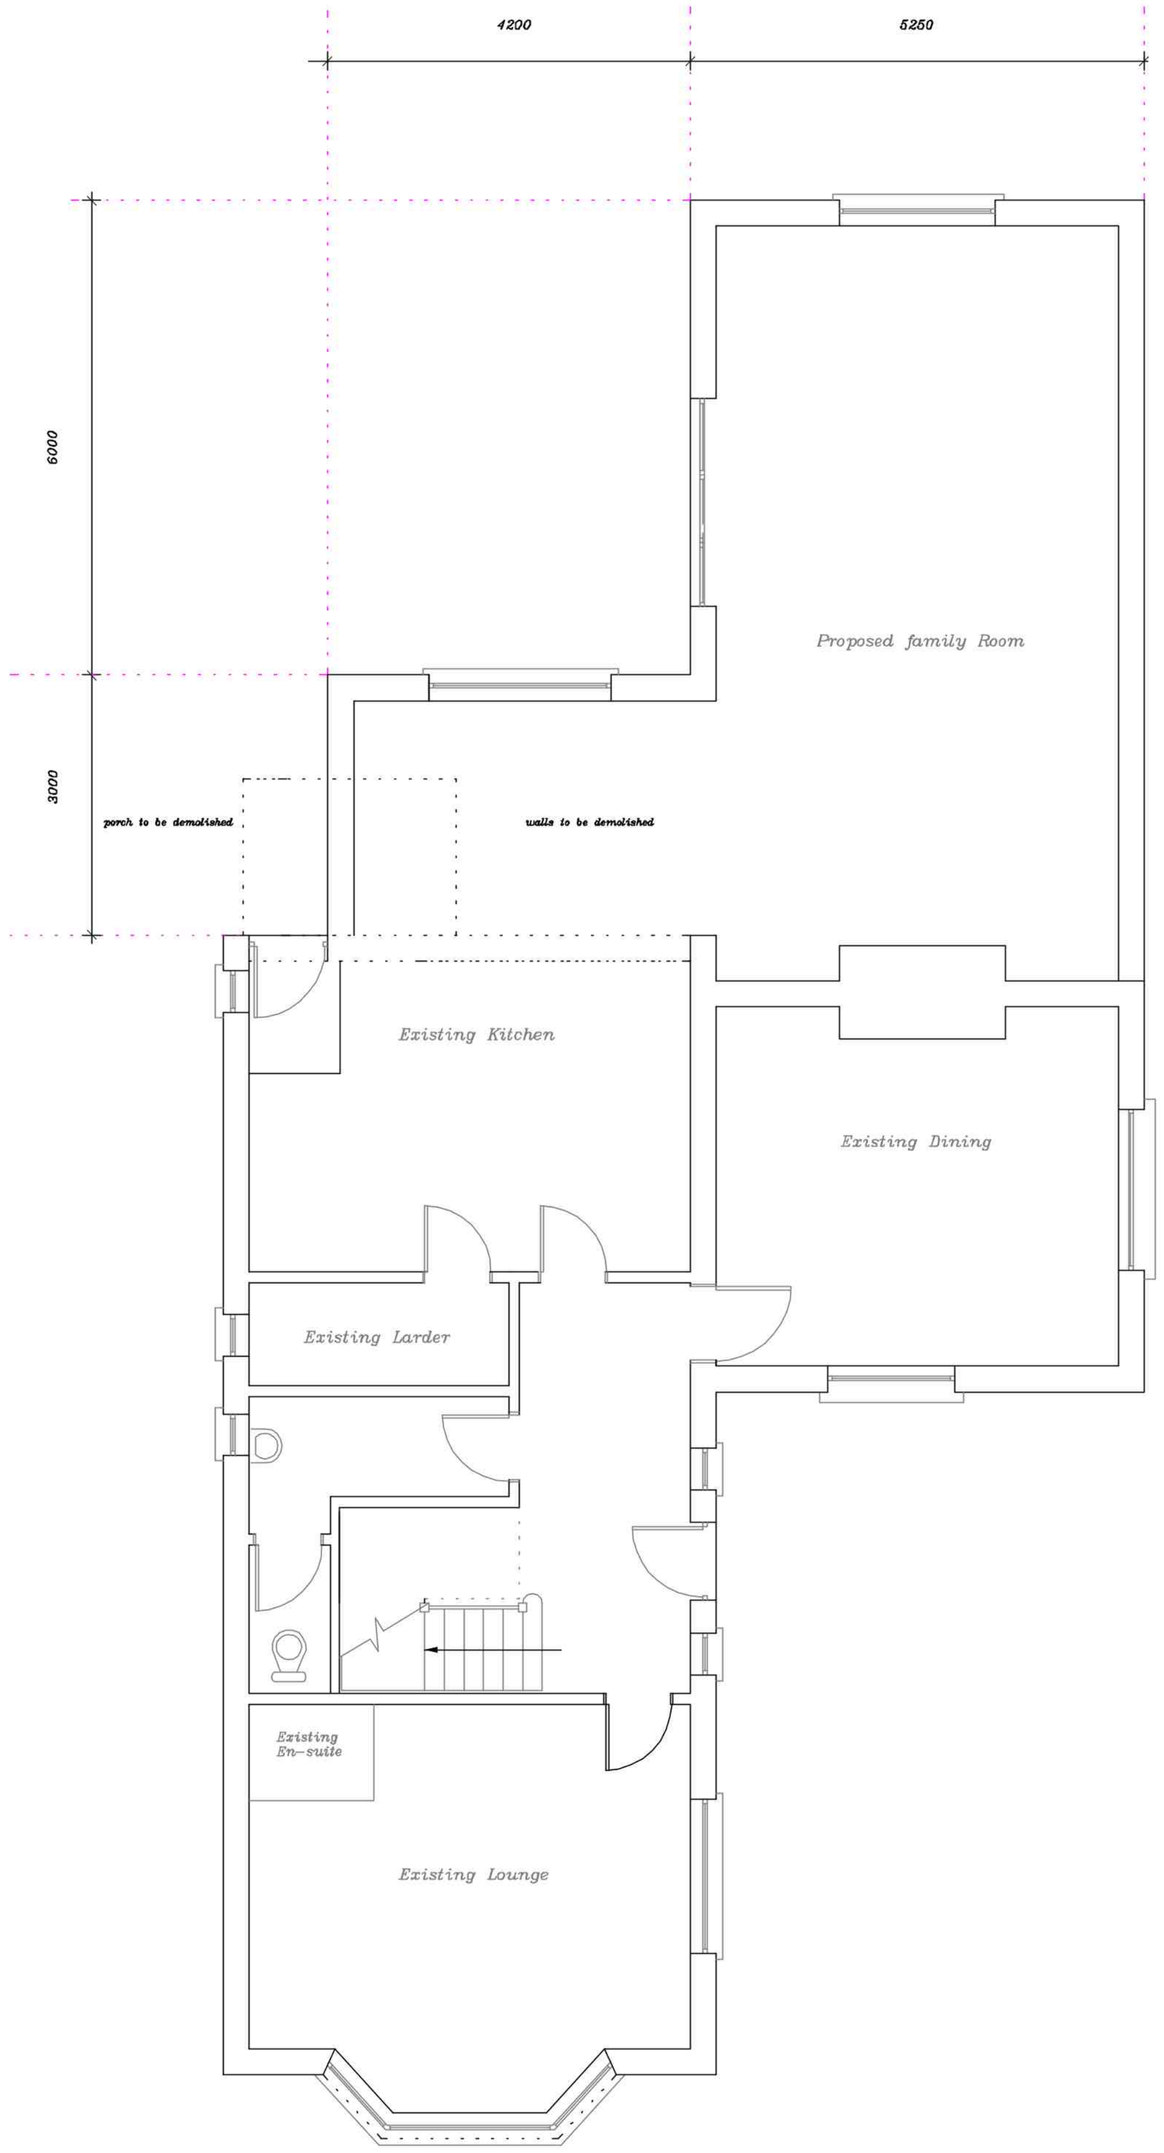

PROPOSED FIRST FLOOR PLAN

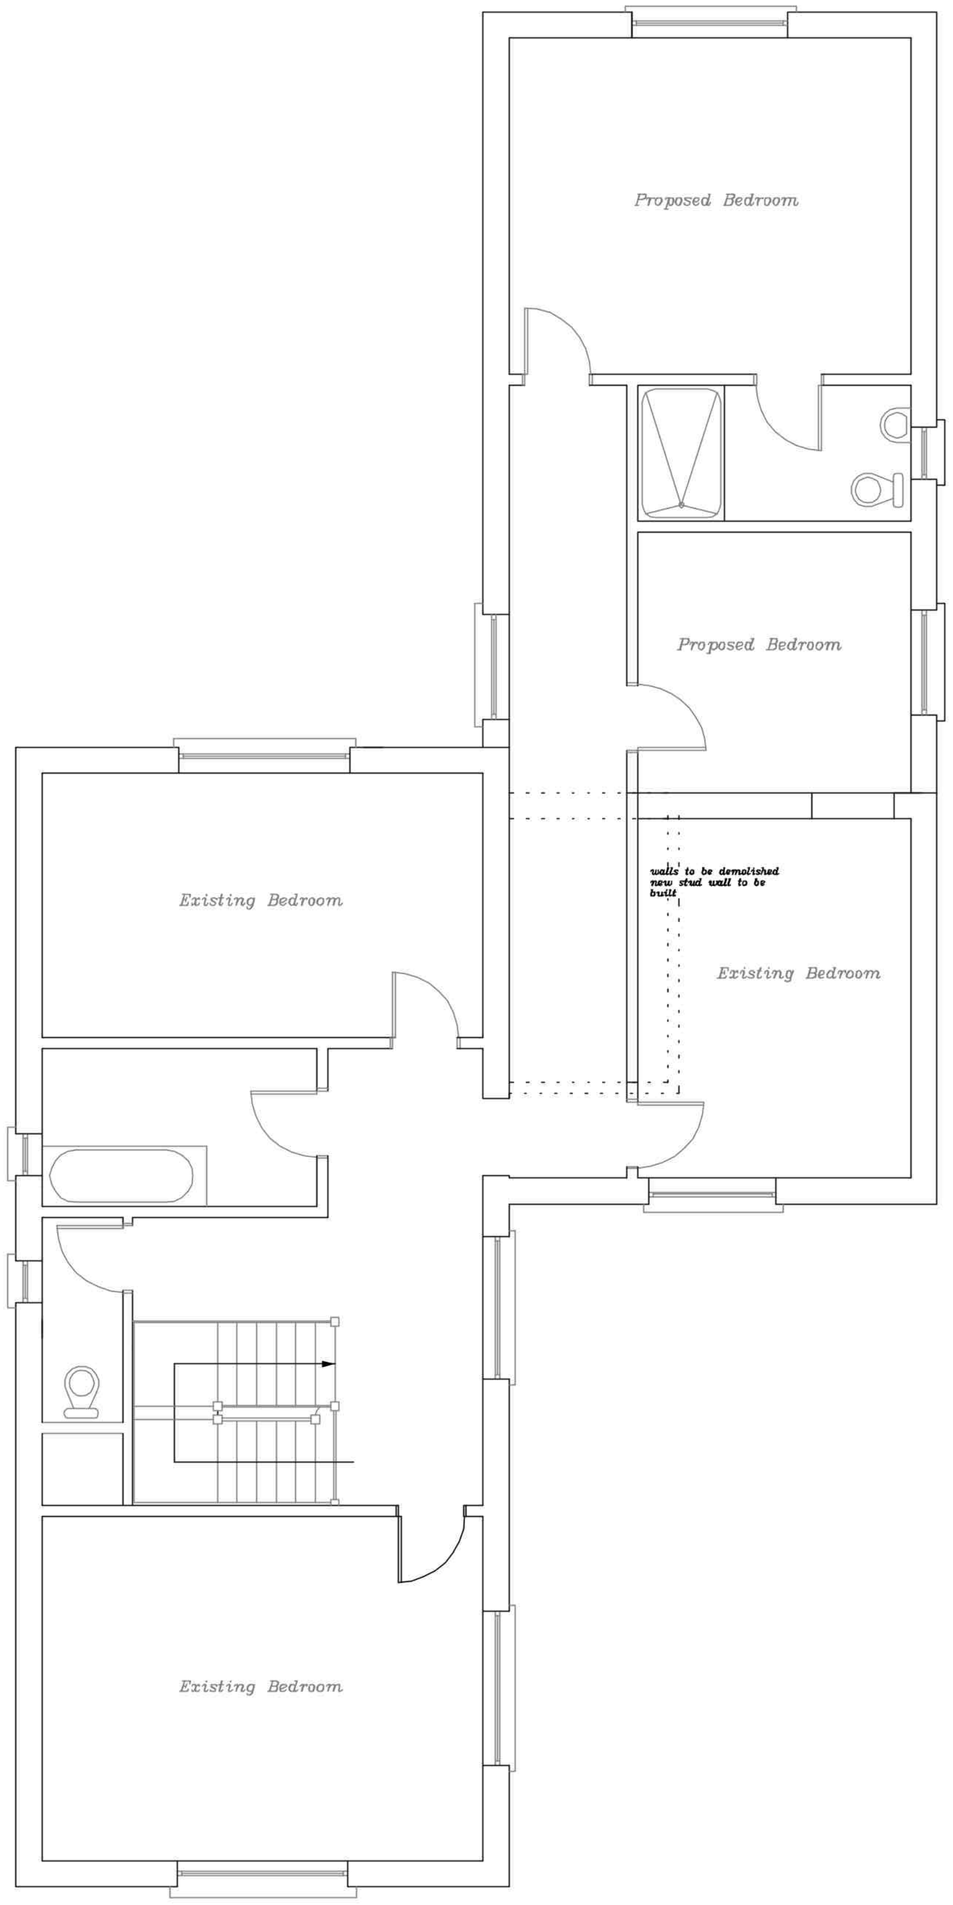

PROPOSED BLOCK PLAN 1:200

Drawn by:
G P Melanie
Architectural Design
35 Beauchamp Close, Eaton Socon, Cambs PE198BU
email: ginomel@hotmail.com
web site: www.gpmelanie.co.uk
Phone: 01480 210993

NOTES

This drawing is to be read in conjunction with the construction notes provided. All dimensions to be checked on site by builder and not scaled from this drawing. This is an architectural drawing for submission to the Local Planning Department only.

REVISIONS

Client: Mr & Mrs Sutton

Location: 15 Buckden Road
Brampton
Huntingdon
PE28 4PS

Project: Proposed Rear Extension
& Part Boundary wall demolition

Title: Proposed situation Plan drawing.

Scale: 1:50,1:200 at A1

Date: Oct 2024

Drg.No. DA/AJD/03