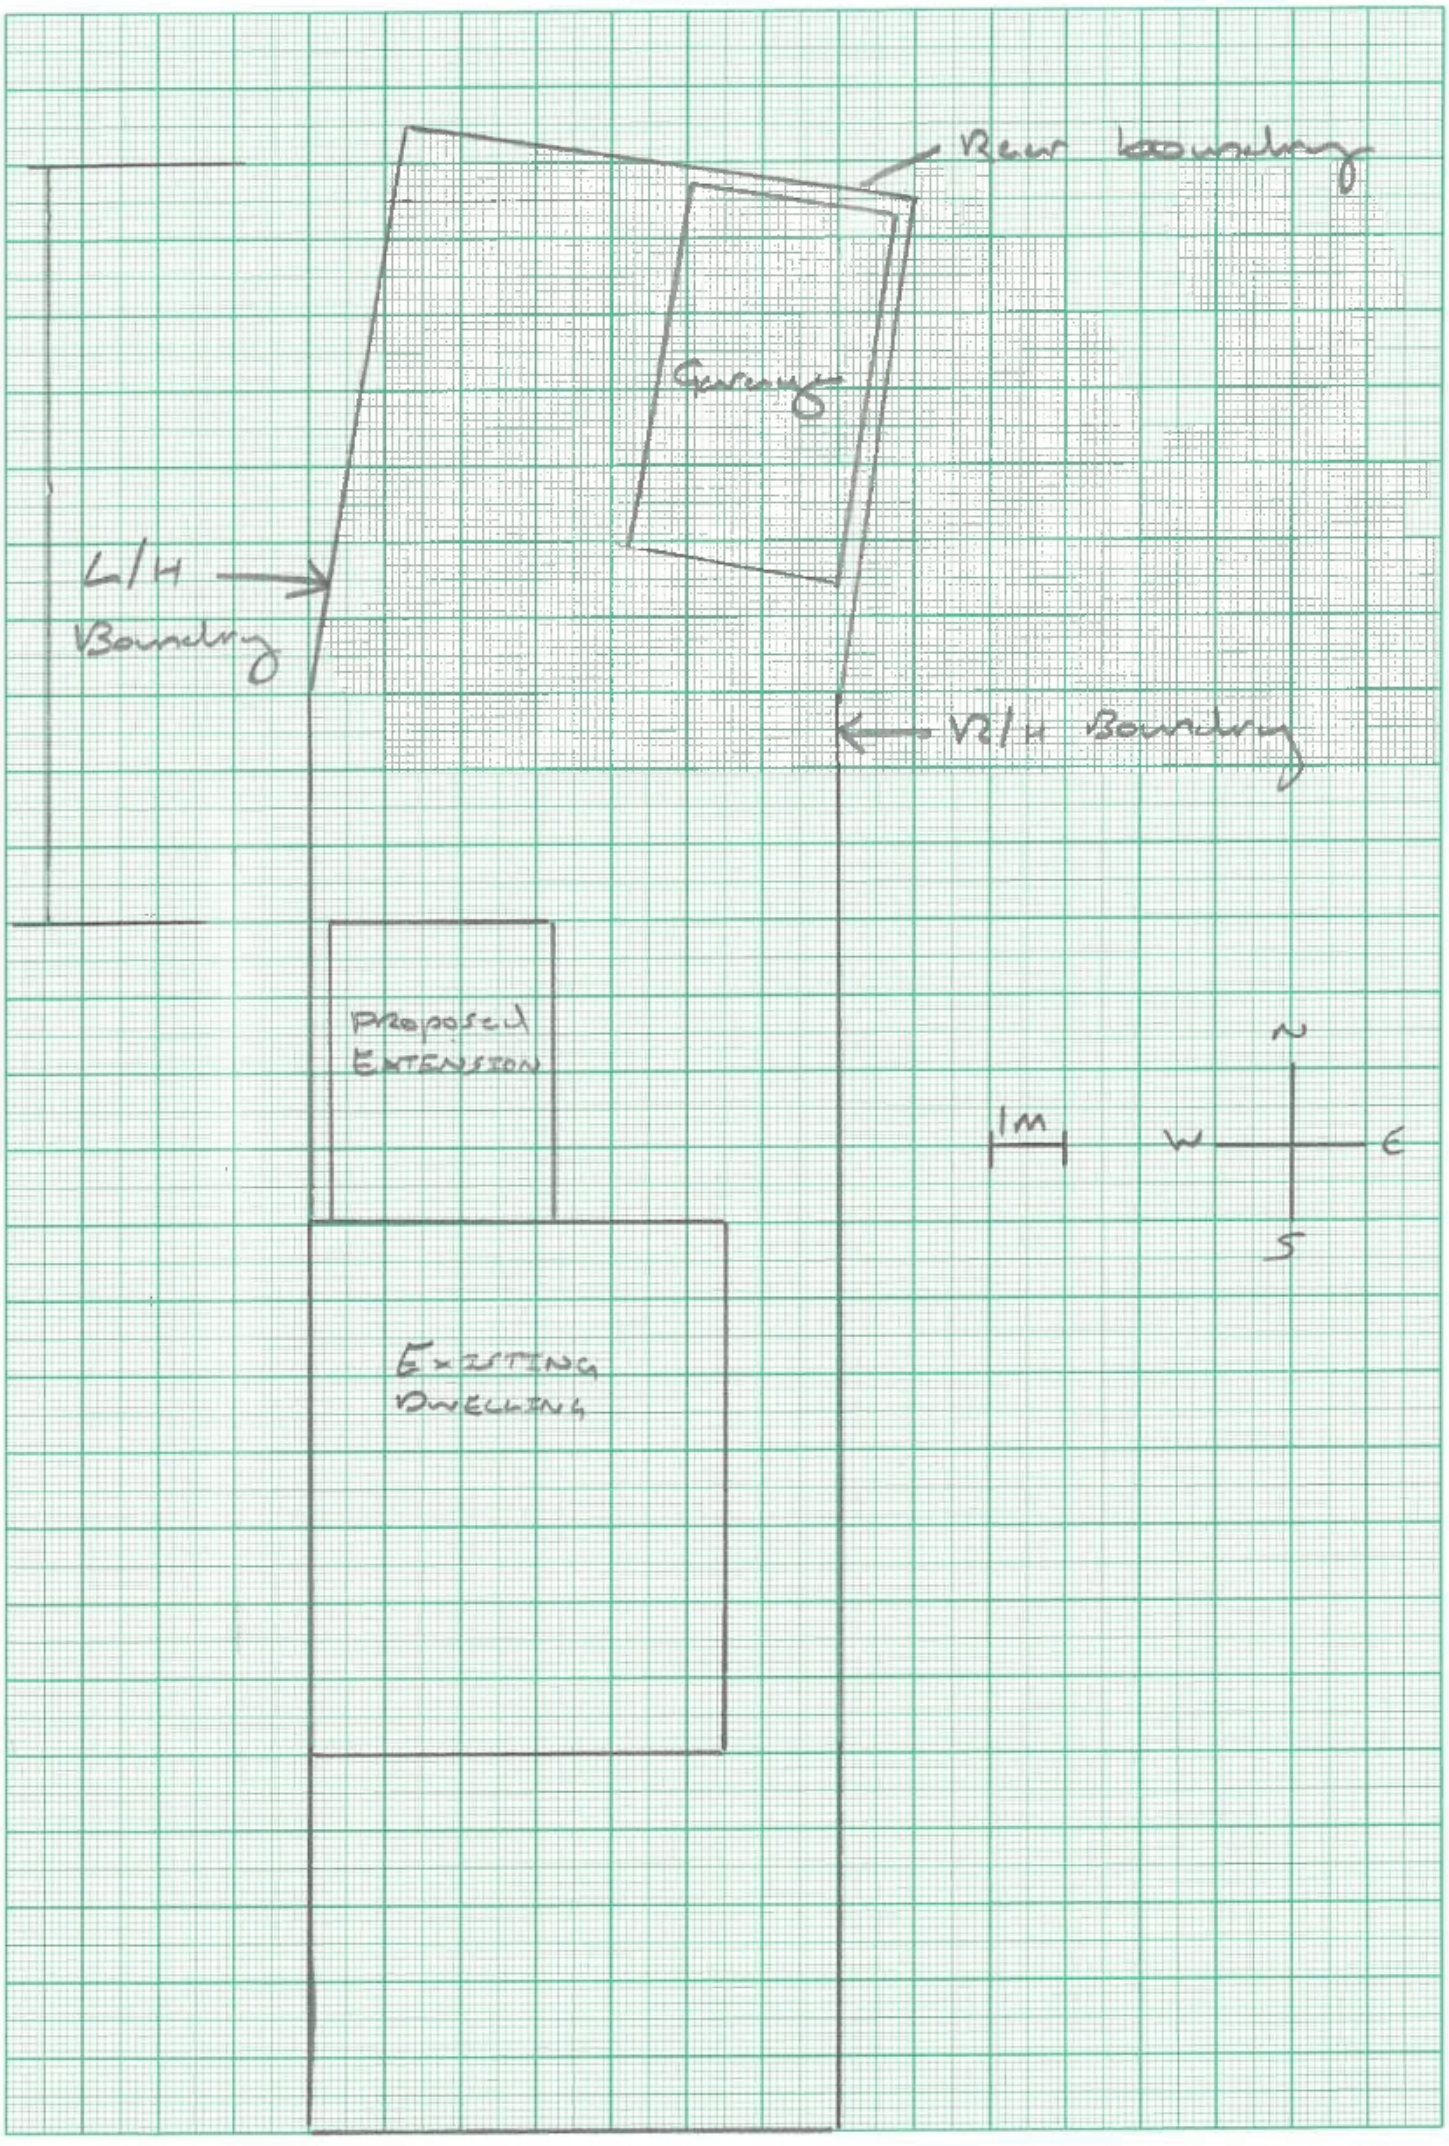
Rear boundary
Garage
L/H Boundary
V2/H Boundary
Proposed Extension
Existing Dwelling
1m
N
W
E
S