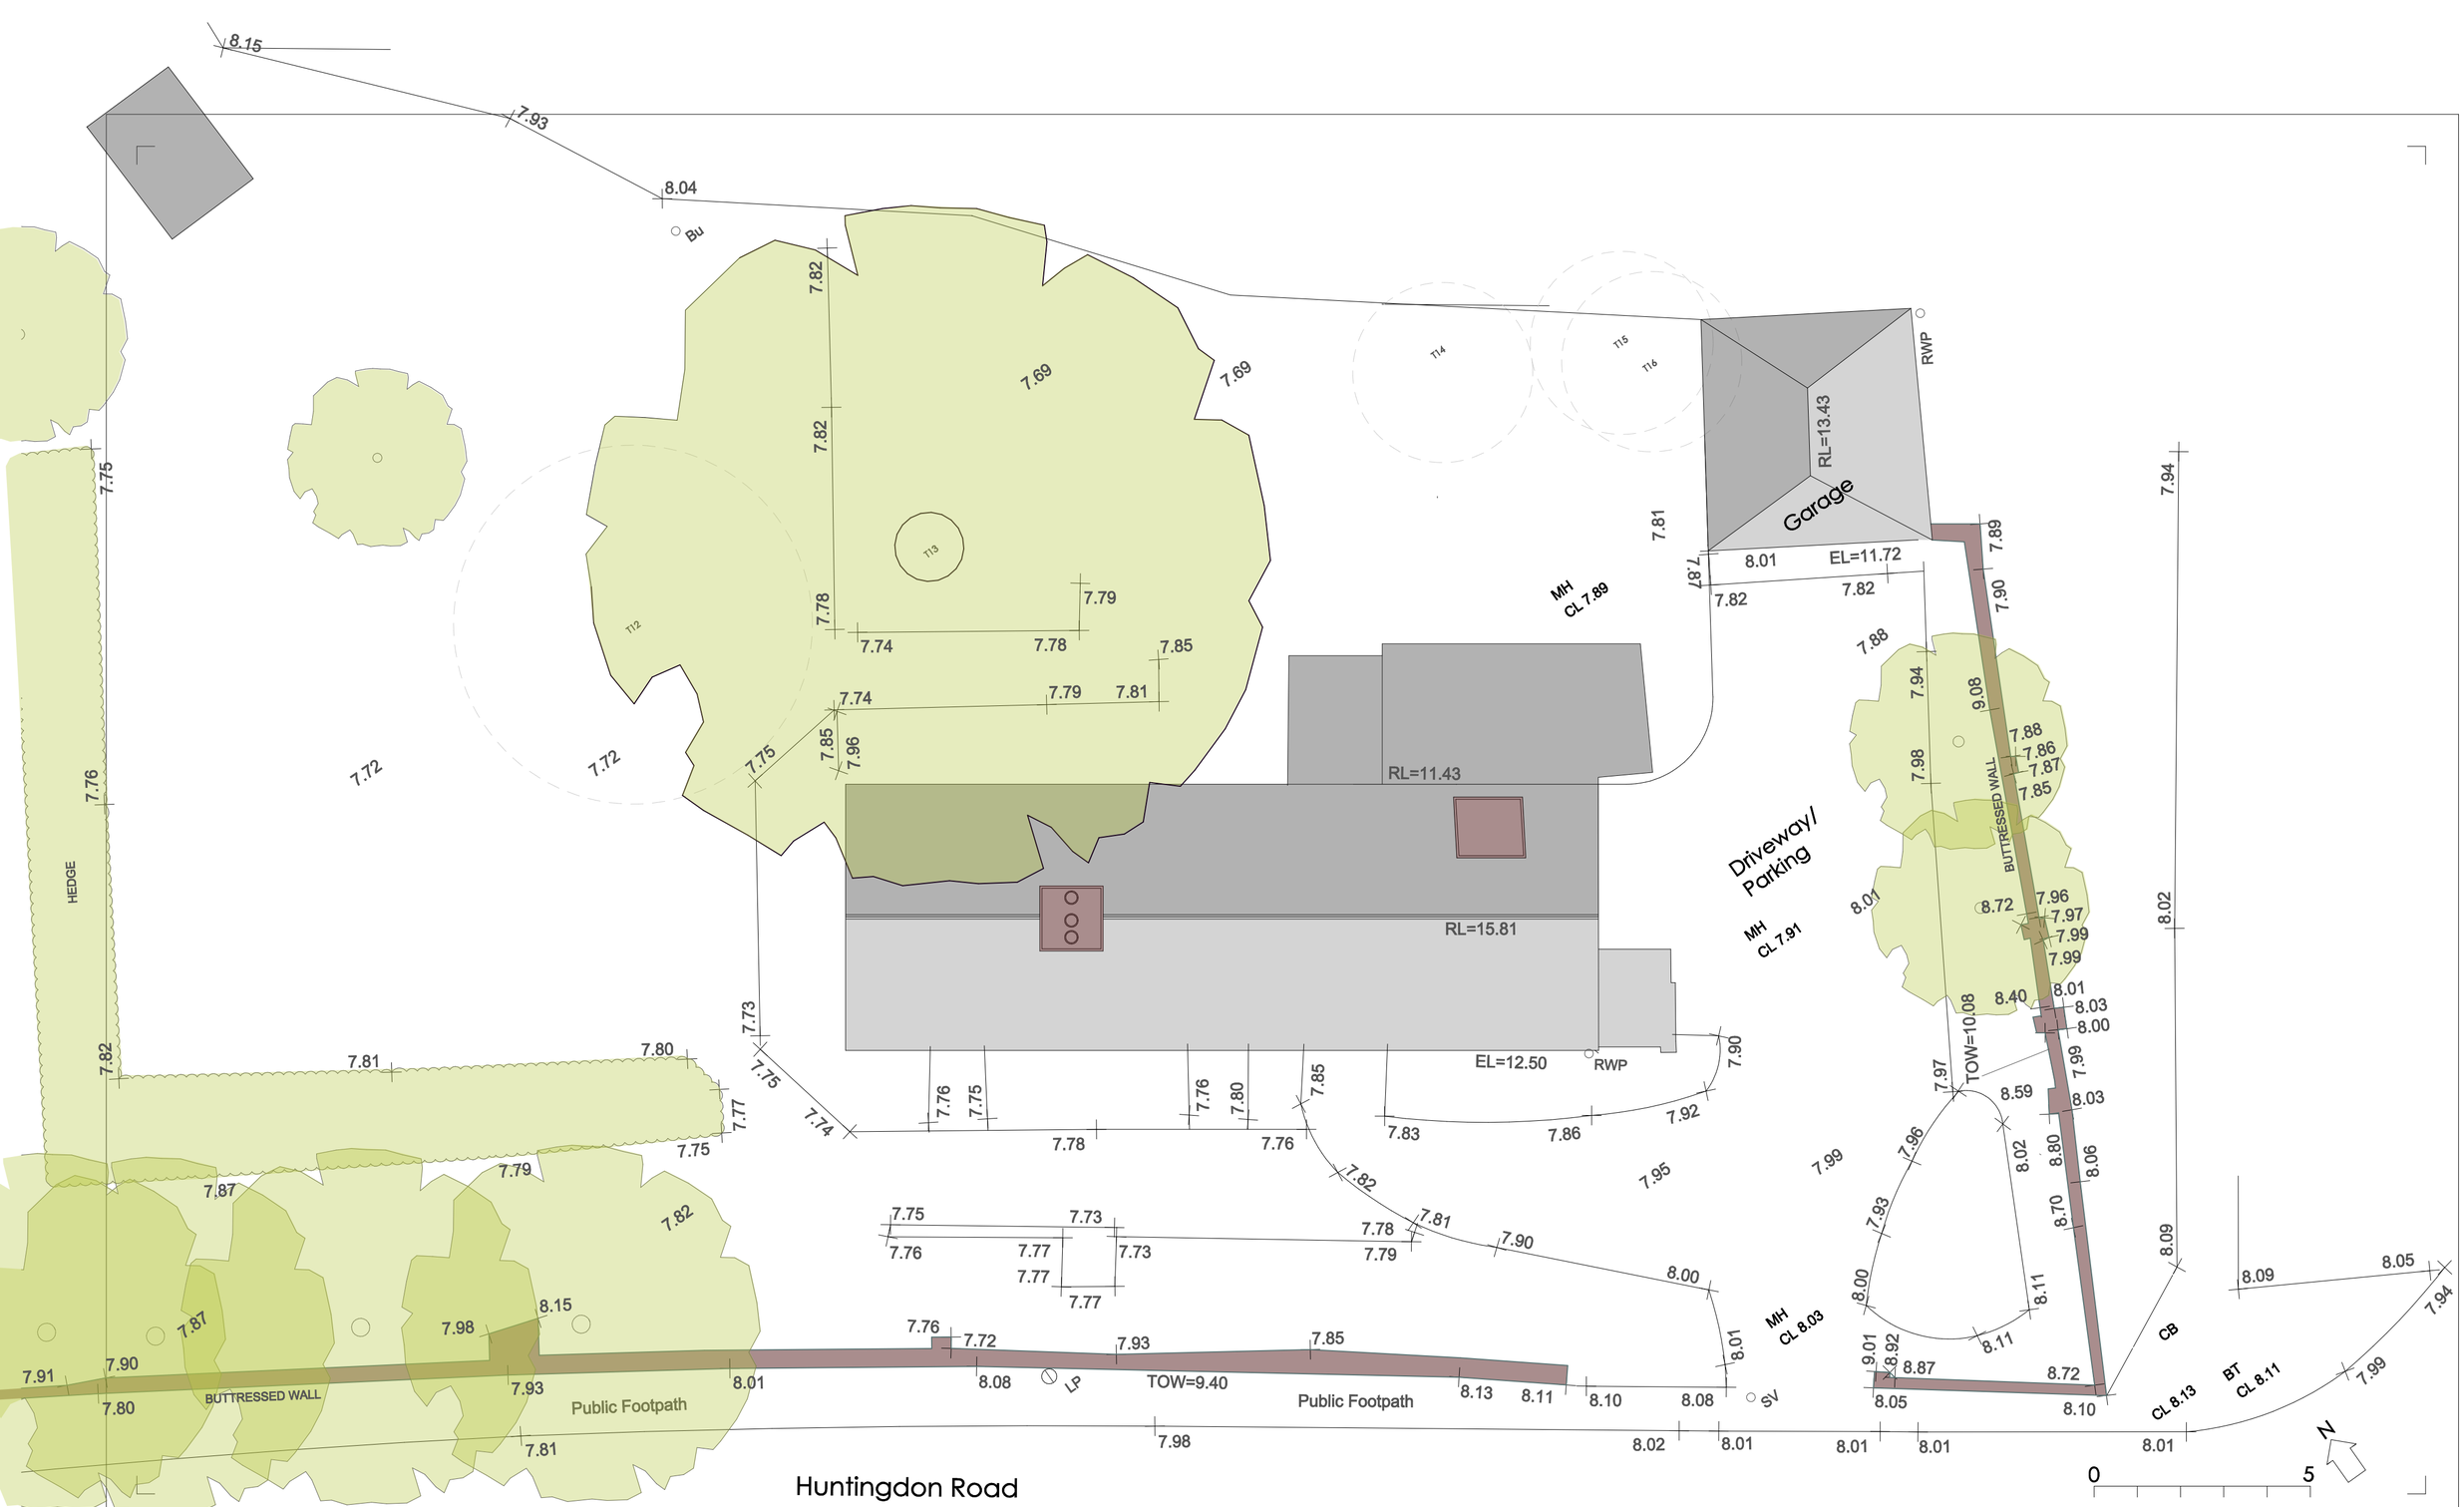

Huntingdon Road

CAMPBELL McCRAE Limited

architectural services

Chapel House, 5 The Stiles, Godmanchester, Huntingdon, Cambridgeshire, PE29 2JF
Tel: 01480 433074 Web: www.campbell-mccrae.co.uk
Registered number: 7830594. Registered in England and Wales. Registered address: 88 High St, Ramsey, Cambs, PE26 1BS

Project:	Drawing title:	Scale	Date	Drwg No.	Revision
Holme Cottage, Huntingdon Rd, Wyton	As existing site plan	1:100@A2	May 24	22369_100	

Use figured dimensions only, do not scale.
Campbell McCrae Ltd can accept no responsibility for the interpretation of this drawing when the practice is not named as contract administrator in the building contract.