
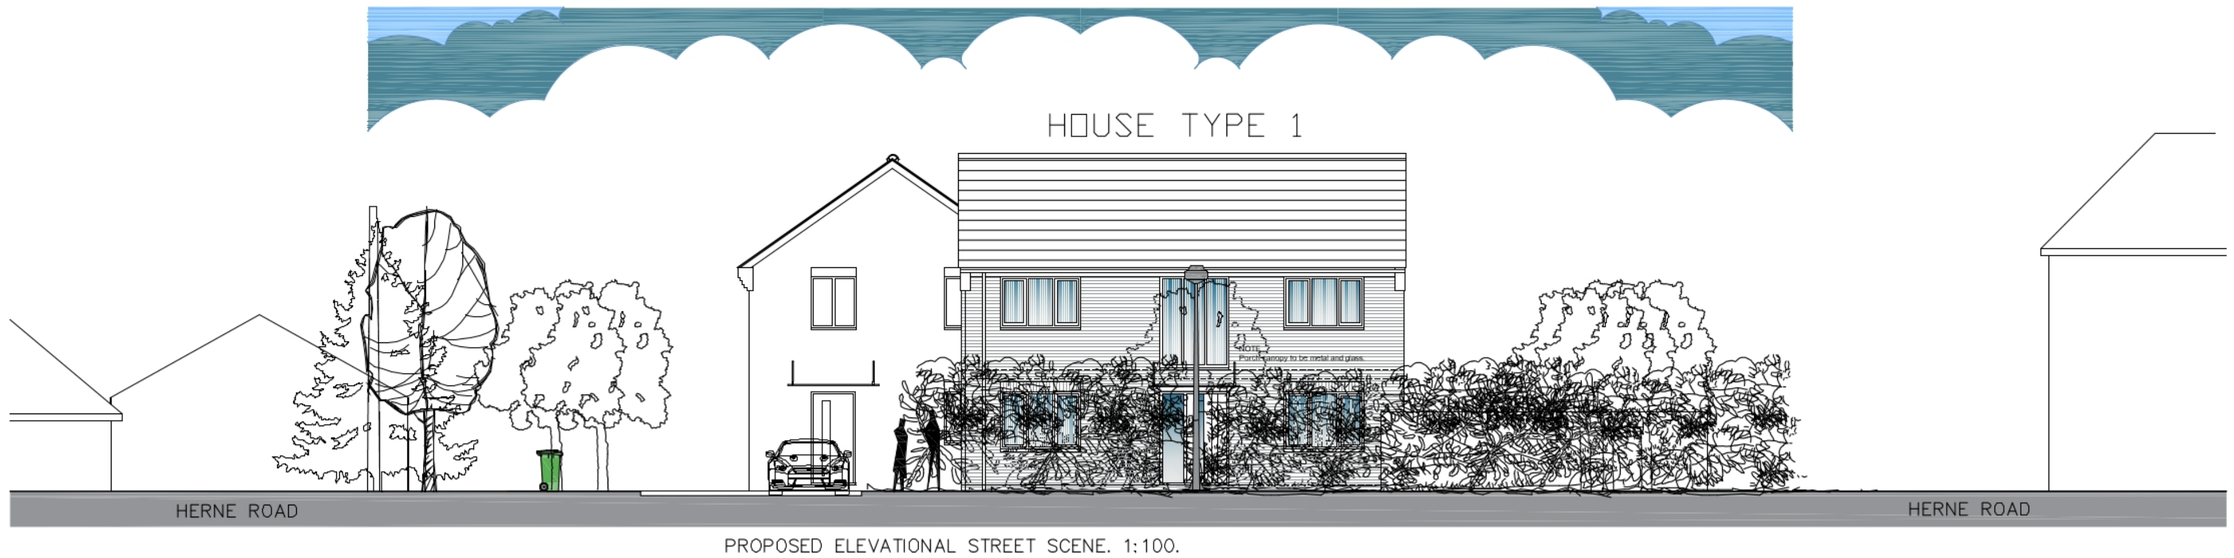


PROPOSED ELEVATIONAL STREET SCENE. 1:100.

SCALE BAR 1:100

0 5 10 15 20

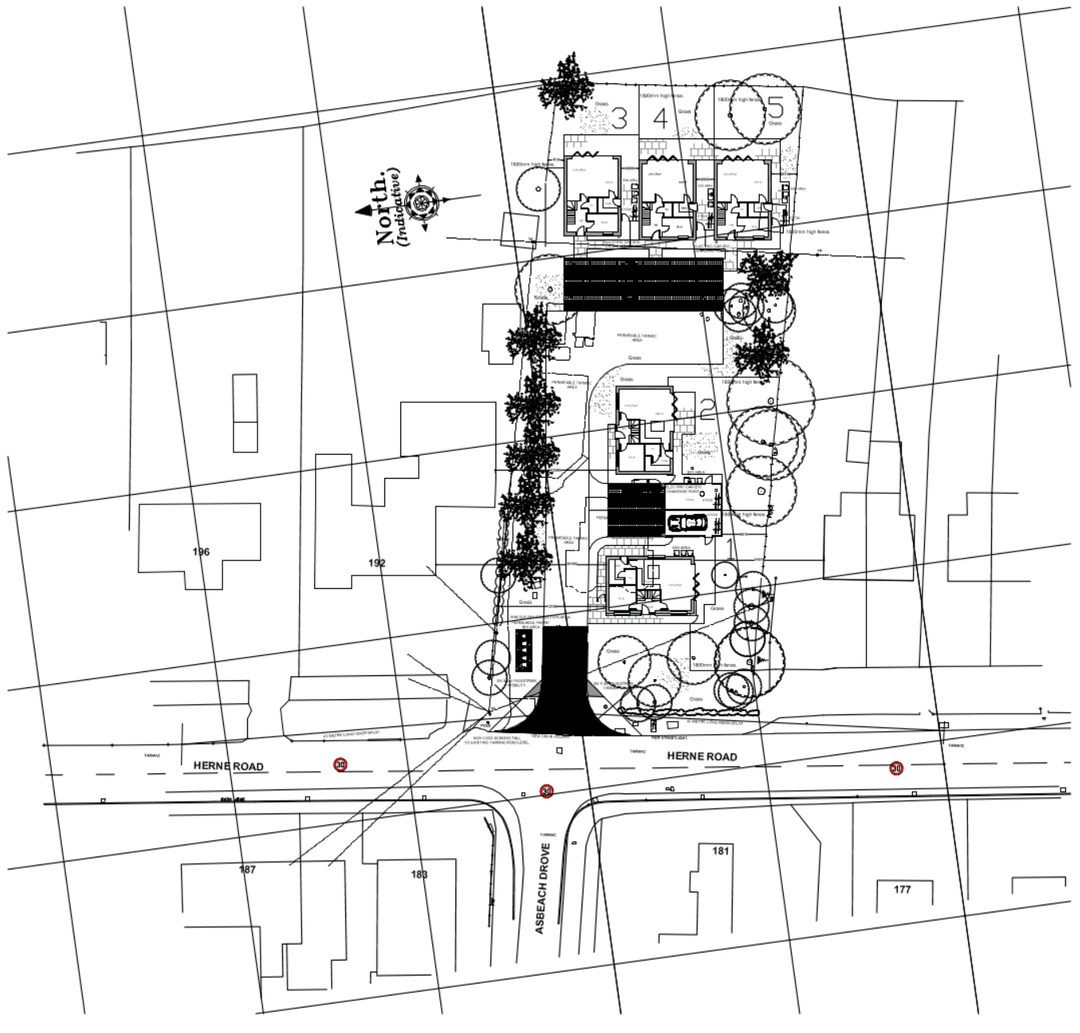

BLOCK PLAN. 1:500.

SCALE BAR 1:500

0 10 50 100

PLANNING

BEAWARE PRIOR TO COMMENCEMENT

Contractor to check and confirm all existing dimensions and features positions and is to work to suit site dimensions.

Client to inform of any deviation from drawing or specification and Clients and Building Inspector's and/or Planning departments permission to be obtained prior to commencement on site.

COPYRIGHT

The copyright of this drawing is the property of

JK ARCHITECTURE

Without whose written permission it may not be used, published or reproduced in any form.

DO NOT SCALE THIS DRAWING USE DRAWING BARS

Revision:	By	Approved
Revision 'D' PLANNING REQUESTS.	By Paul	MAR 2025

t: 0800 612 6825
m: 07545 424251

e: jkdesign@btinternet.com
www.jkarchitecturelimited.co.uk

J
K
Architecture

OFFERING IMAGINATIVE DESIGN SOLUTIONS TO ALL

Client:
PITMAN SPECIALISED WELDING LTD.

Project:
PROPOSED DEMOLITION OF DWELLING, GARAGE AND OUTBUILDINGS FOR NEW 5 DWELLING DEVELOPMENT
AT 190 HERNE ROAD
RAMSEY ST MARYS
CAMBS.

Drawing Title:
PROPOSED ELEVATIONAL STREET SCENE AND BLOCK PLAN.

Scale:	Date:	Drawn:
1:100.	DEC 24	PB

Project No:	Drawing No:	Revision:
9245	105	D

Copyright JK Architecture. All dimensions to be verified on site.

Any revisions to the plans or seperate specification can only be carried out by JK Architecture