This drawing is copyright & the property of Robinson and Hall LLP
& must not be copied in whole or in part without written permission.

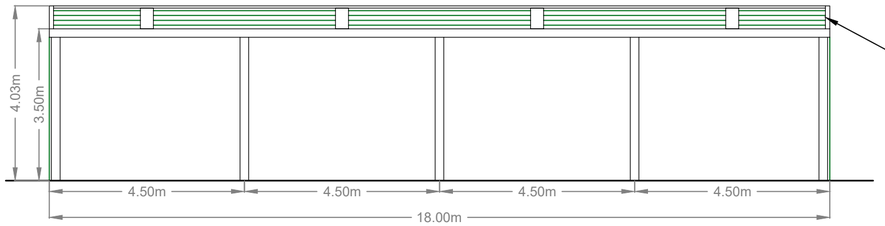

: : WEST ELEVATION

Scale 1:100

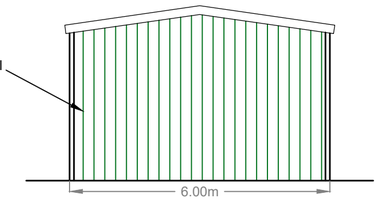

: : NORTH ELEVATION

Scale 1:100

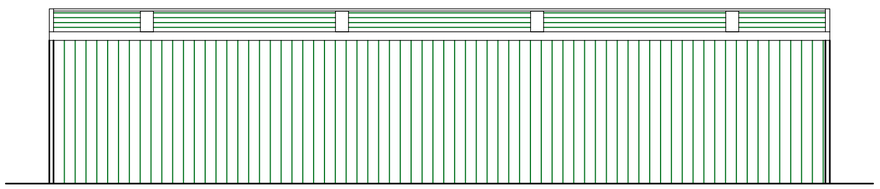

: : EAST ELEVATION

Scale 1:100

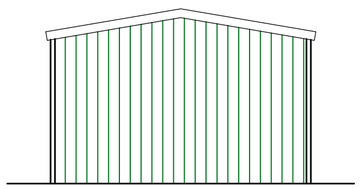

: : SOUTH ELEVATION

Scale 1:100

0 0.5 1 2 3 4 5 10 METRES

SCALE 1:100

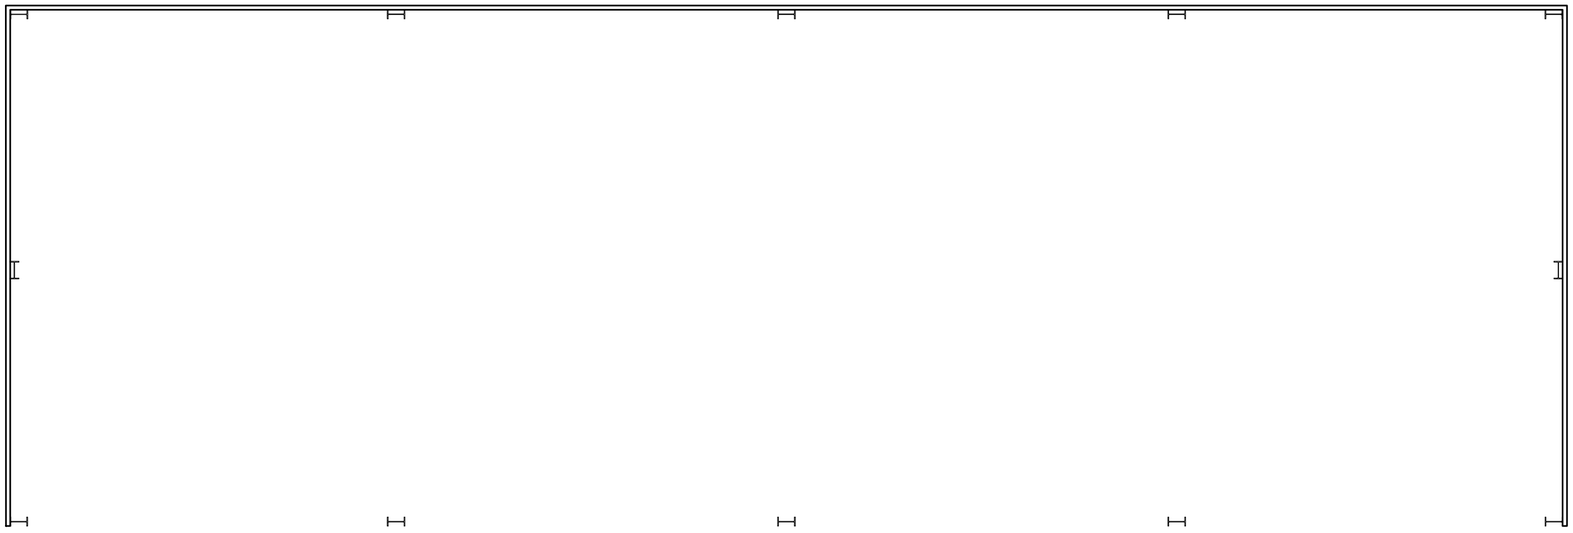

: : GROUND FLOOR

Scale 1:50

0 0.5 1 2 3 4 5 METRES

SCALE 1:50

A2 | FLOOR PLAN AND ELEVATIONS AS PROPOSED - SCALE 1:50 @ A2 DRAWING | A | 60770 | 3

Revisions : -

Drawn : TJB
Checked : DJS
Date : MARCH 2025

Project : GREEN MAN FARM
GAMLINGAY
SANDY
SG19 2HY

Land & Property Professionals
Bedford Buckingham
robinsonandhall.co.uk