This drawing is copyright & the property of Robinson and Hall LLP
& must not be copied in whole or in part without written permission.

This drawing is based on Ordnance Survey digital data and is subject to their published accuracy tolerances.

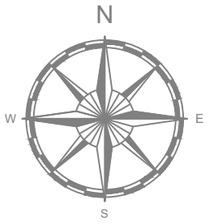

Based upon the Ordnance Survey sheet
No. TL 2253

With the Sanction of the Controller of H.M. Stationery Office.
Crown Copyright Reserved. Licence No. 100022265

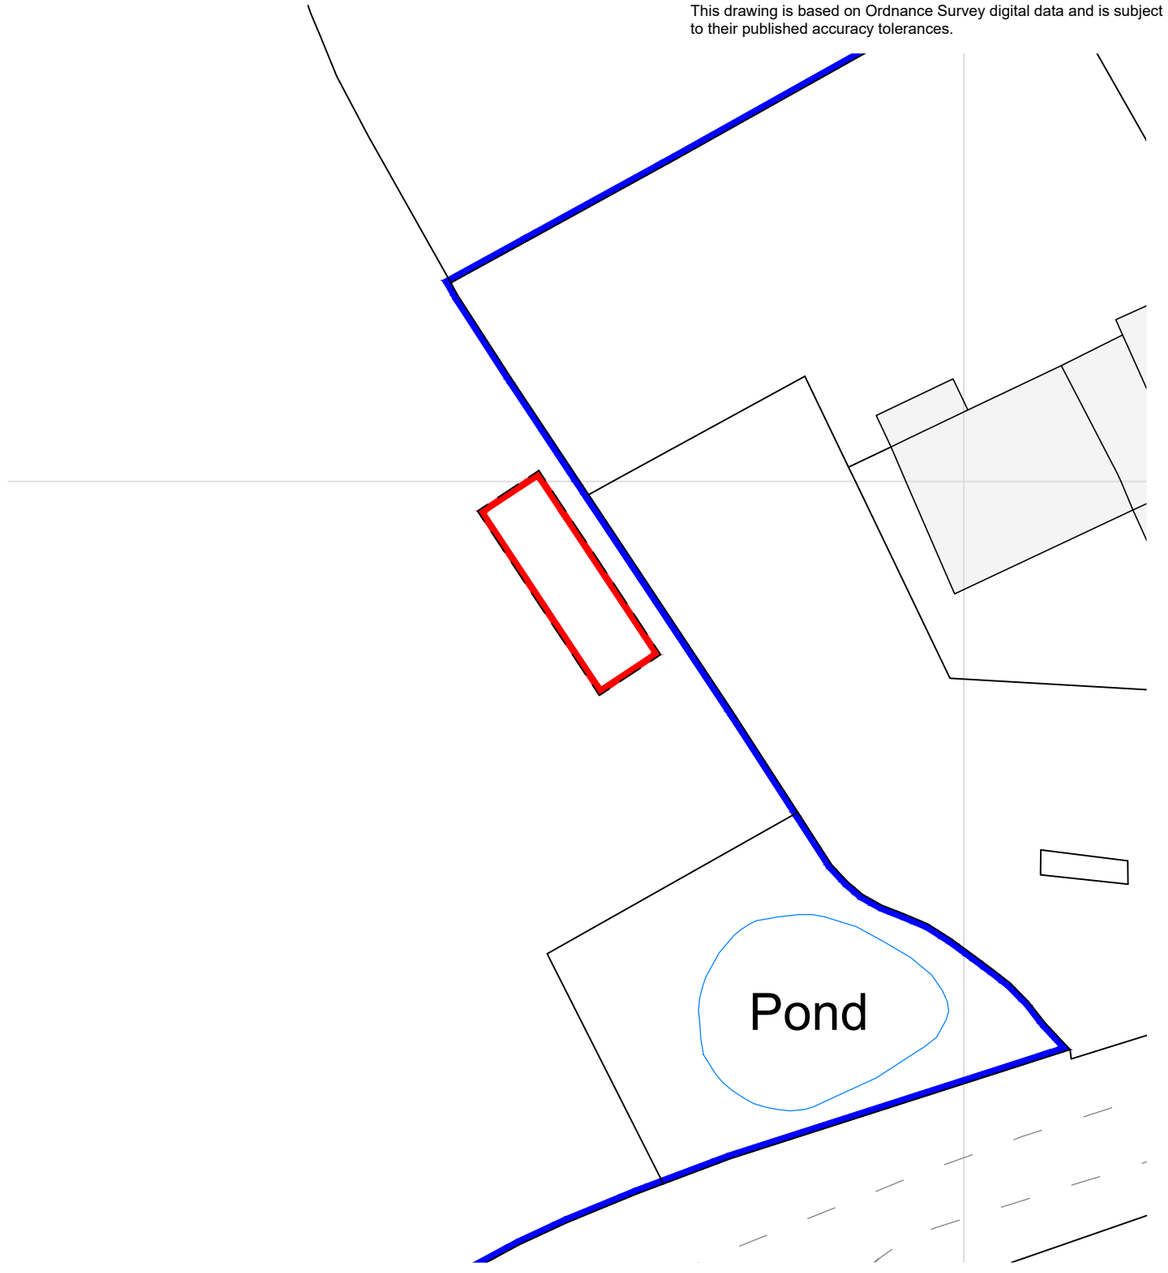

: : LOCATION PLAN

Scale 1:1250

0 5 10 20 30 40 50 METRES

SCALE 1:1250

: : SITE PLAN

Scale 1:500

0 5 10 20 30 40 50 METRES

SCALE 1:500

A3 | SITE AND LOCATION PLAN AS EXISTING - SCALE 1:500 @ A3 DRAWING | A | 60770 | 1

Revisions : -

Drawn : TJB
Checked : DJS
Date : MARCH 2025

Project : GREEN MAN FARM
GAMLINGAY
SANDY
SG19 2HY

Land & Property Professionals
Bedford Buckingham
robinsonandhall.co.uk