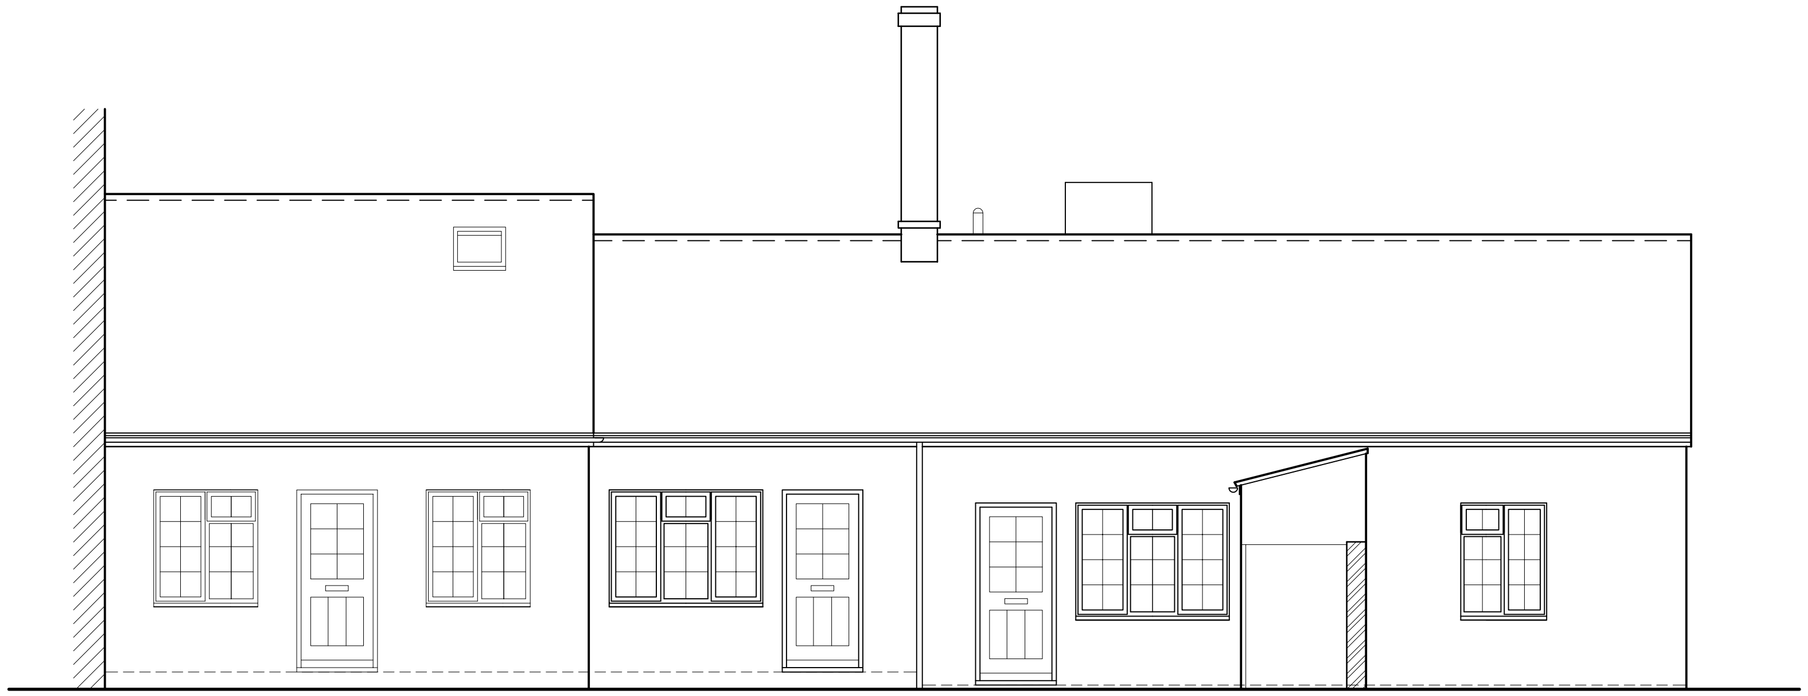

COURTYARD ELEVATION

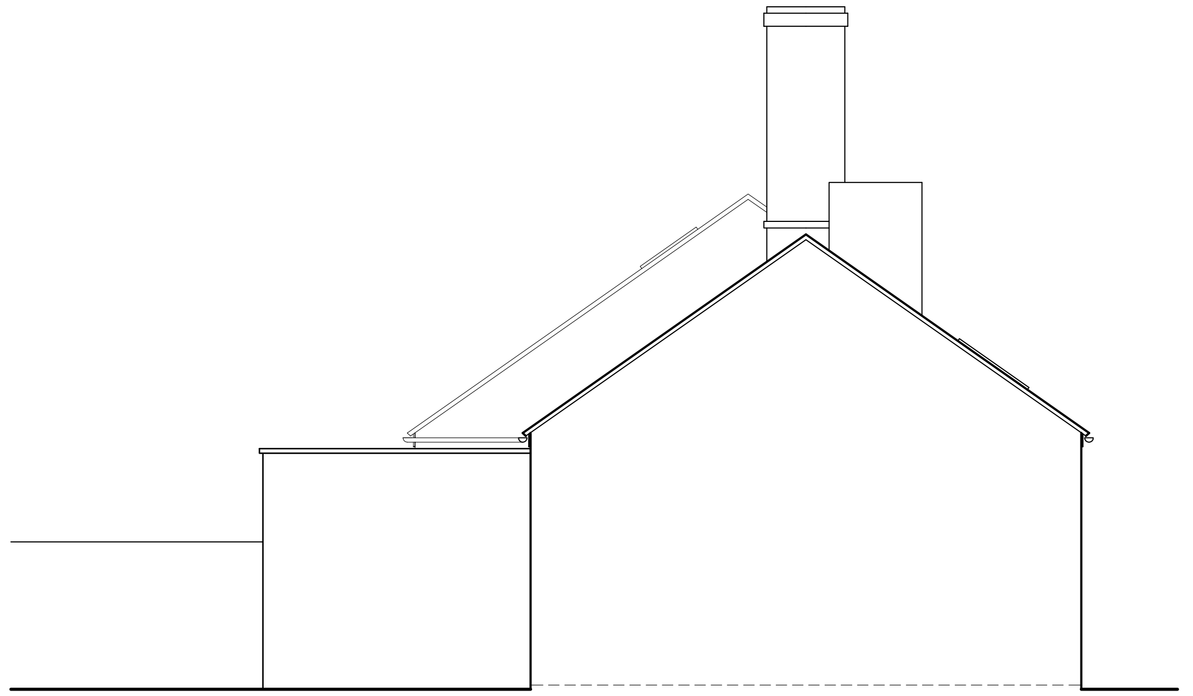

REAR ELEVATION

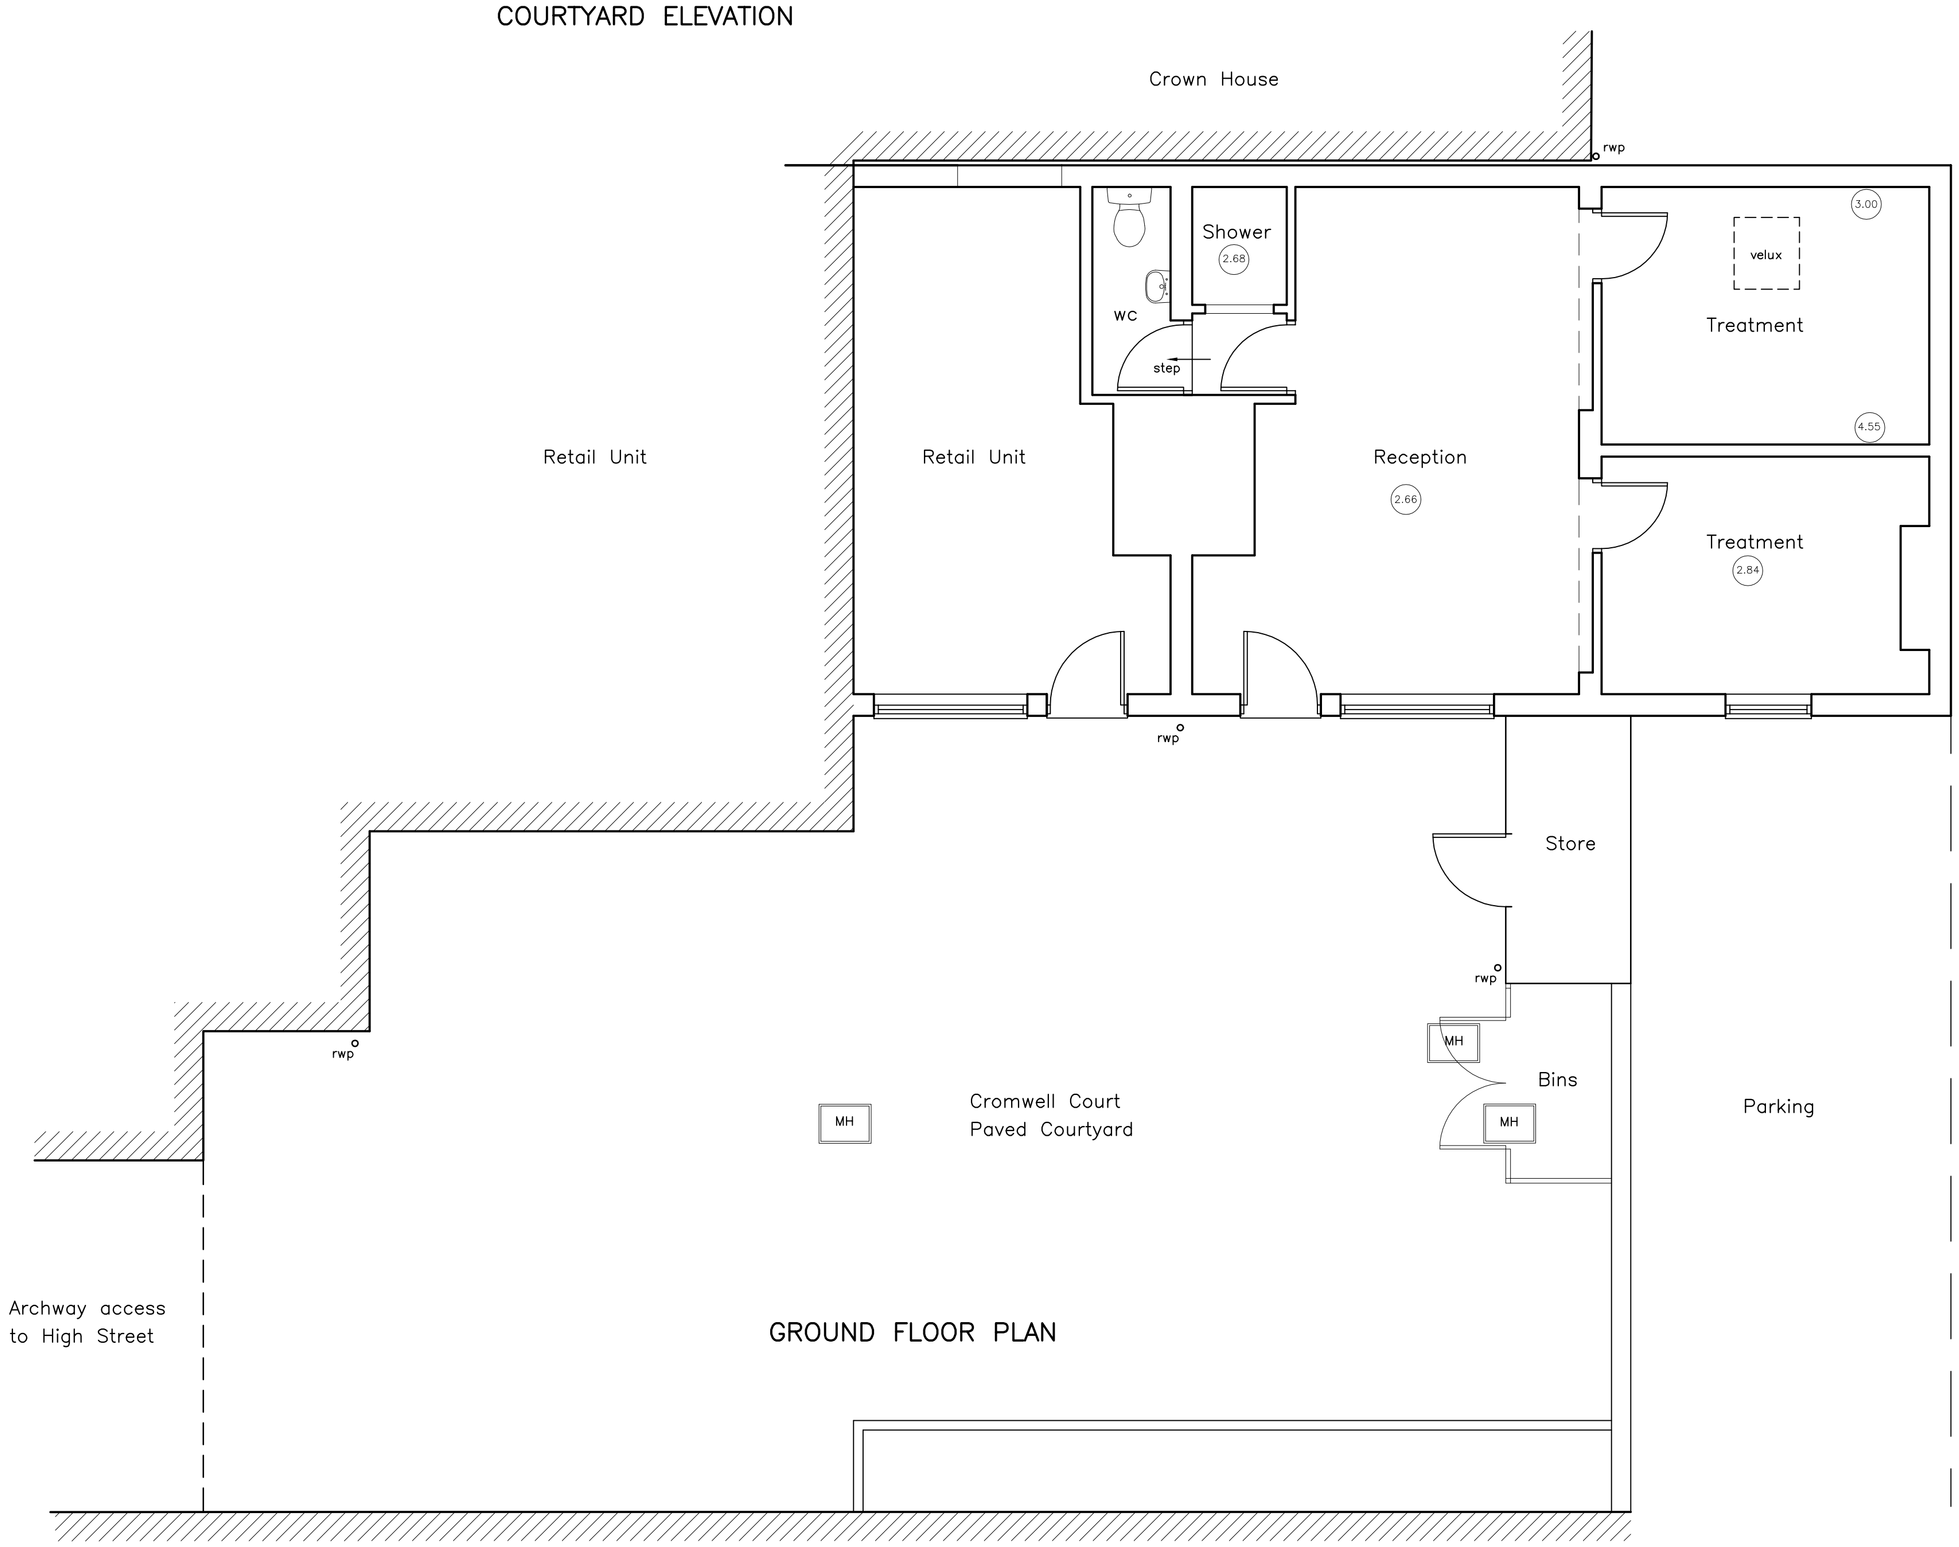

GROUND FLOOR PLAN

0 1 2 3 4 5m

Client: Mrs C. Bradbury	Dwg. Title: EXISTING LAYOUT	
Job Title: 4/5 CROMWELL COURT, HIGH STREET, KIMBOLTON, CAMBS. PE28 0HA	Scale: A1–1:50 A3–1:100	Date: Nov 20 / AE2935–01

This drawing is copyright