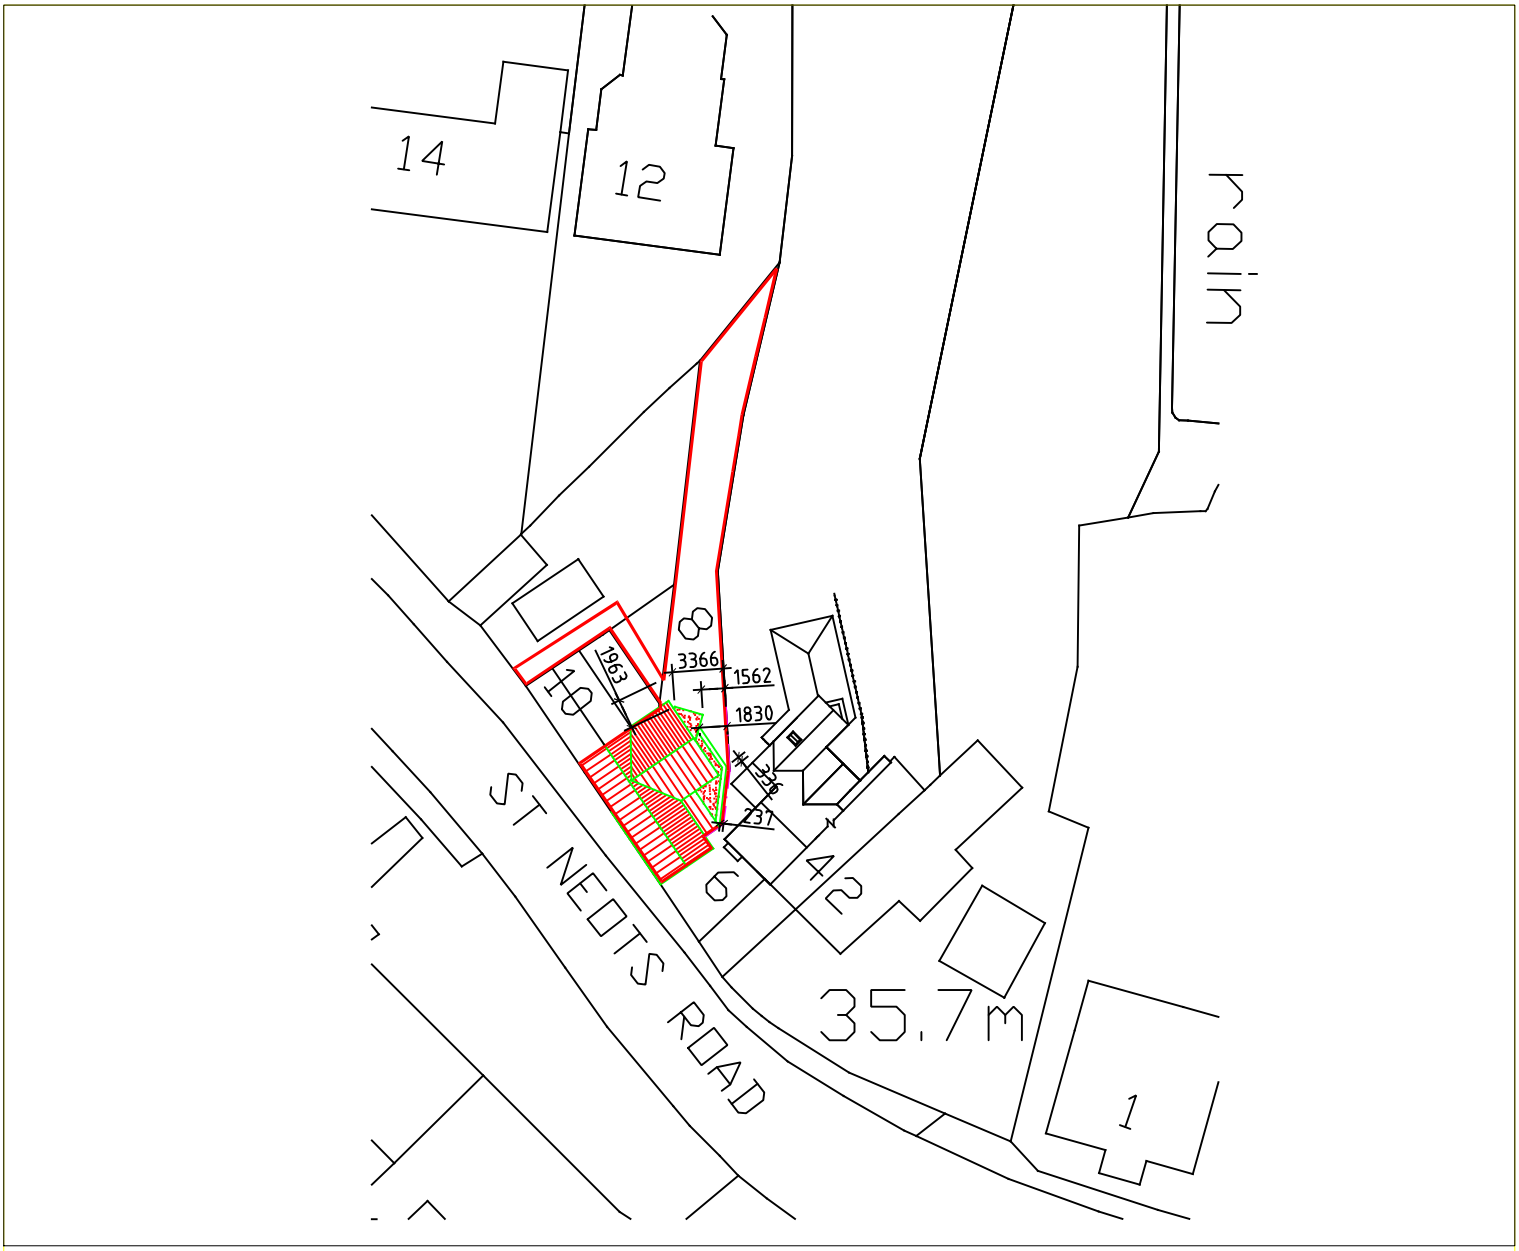

Block plan 1:500 – North is at the top of this plan



Site location plan 1:1250

N

156 Honeyhill Road
Bedford
Bedfordshire
MK40 4PD

Tel/Fax: 01234 297496
Mobiles: 07855 852991/2

Email: email@j-jacs.co.uk
Web address: www.j-jacs.co.uk

Architectural and Construction Services Ltd

Project	Single & two storey extensions
Client	Ms Robinson
Site Address	8 St Neots Road, Abbotsley

Approved	Date	Scales
Prelim	Mar 25	1:500 1:1250

Drawing No.	Sheet
JJ25-008	002

Note:

× This drawing must not be re-issued, loaned, printed or copied without the designer's prior consent.

× DO NOT SCALE FROM THIS DRAWING OTHER THAN FOR THE PURPOSES OF PLANNING – use figured dimensions only. Any discrepancies are to be reported to designer immediately.

× Before any work commences, all dimensions to be checked and verified on site. All boundaries to be confirmed between the the client and contractor and no part of the building is to overhang or undermine boundary lines without prior written consent.