COMMUNITY FUND
Lottery money making a difference

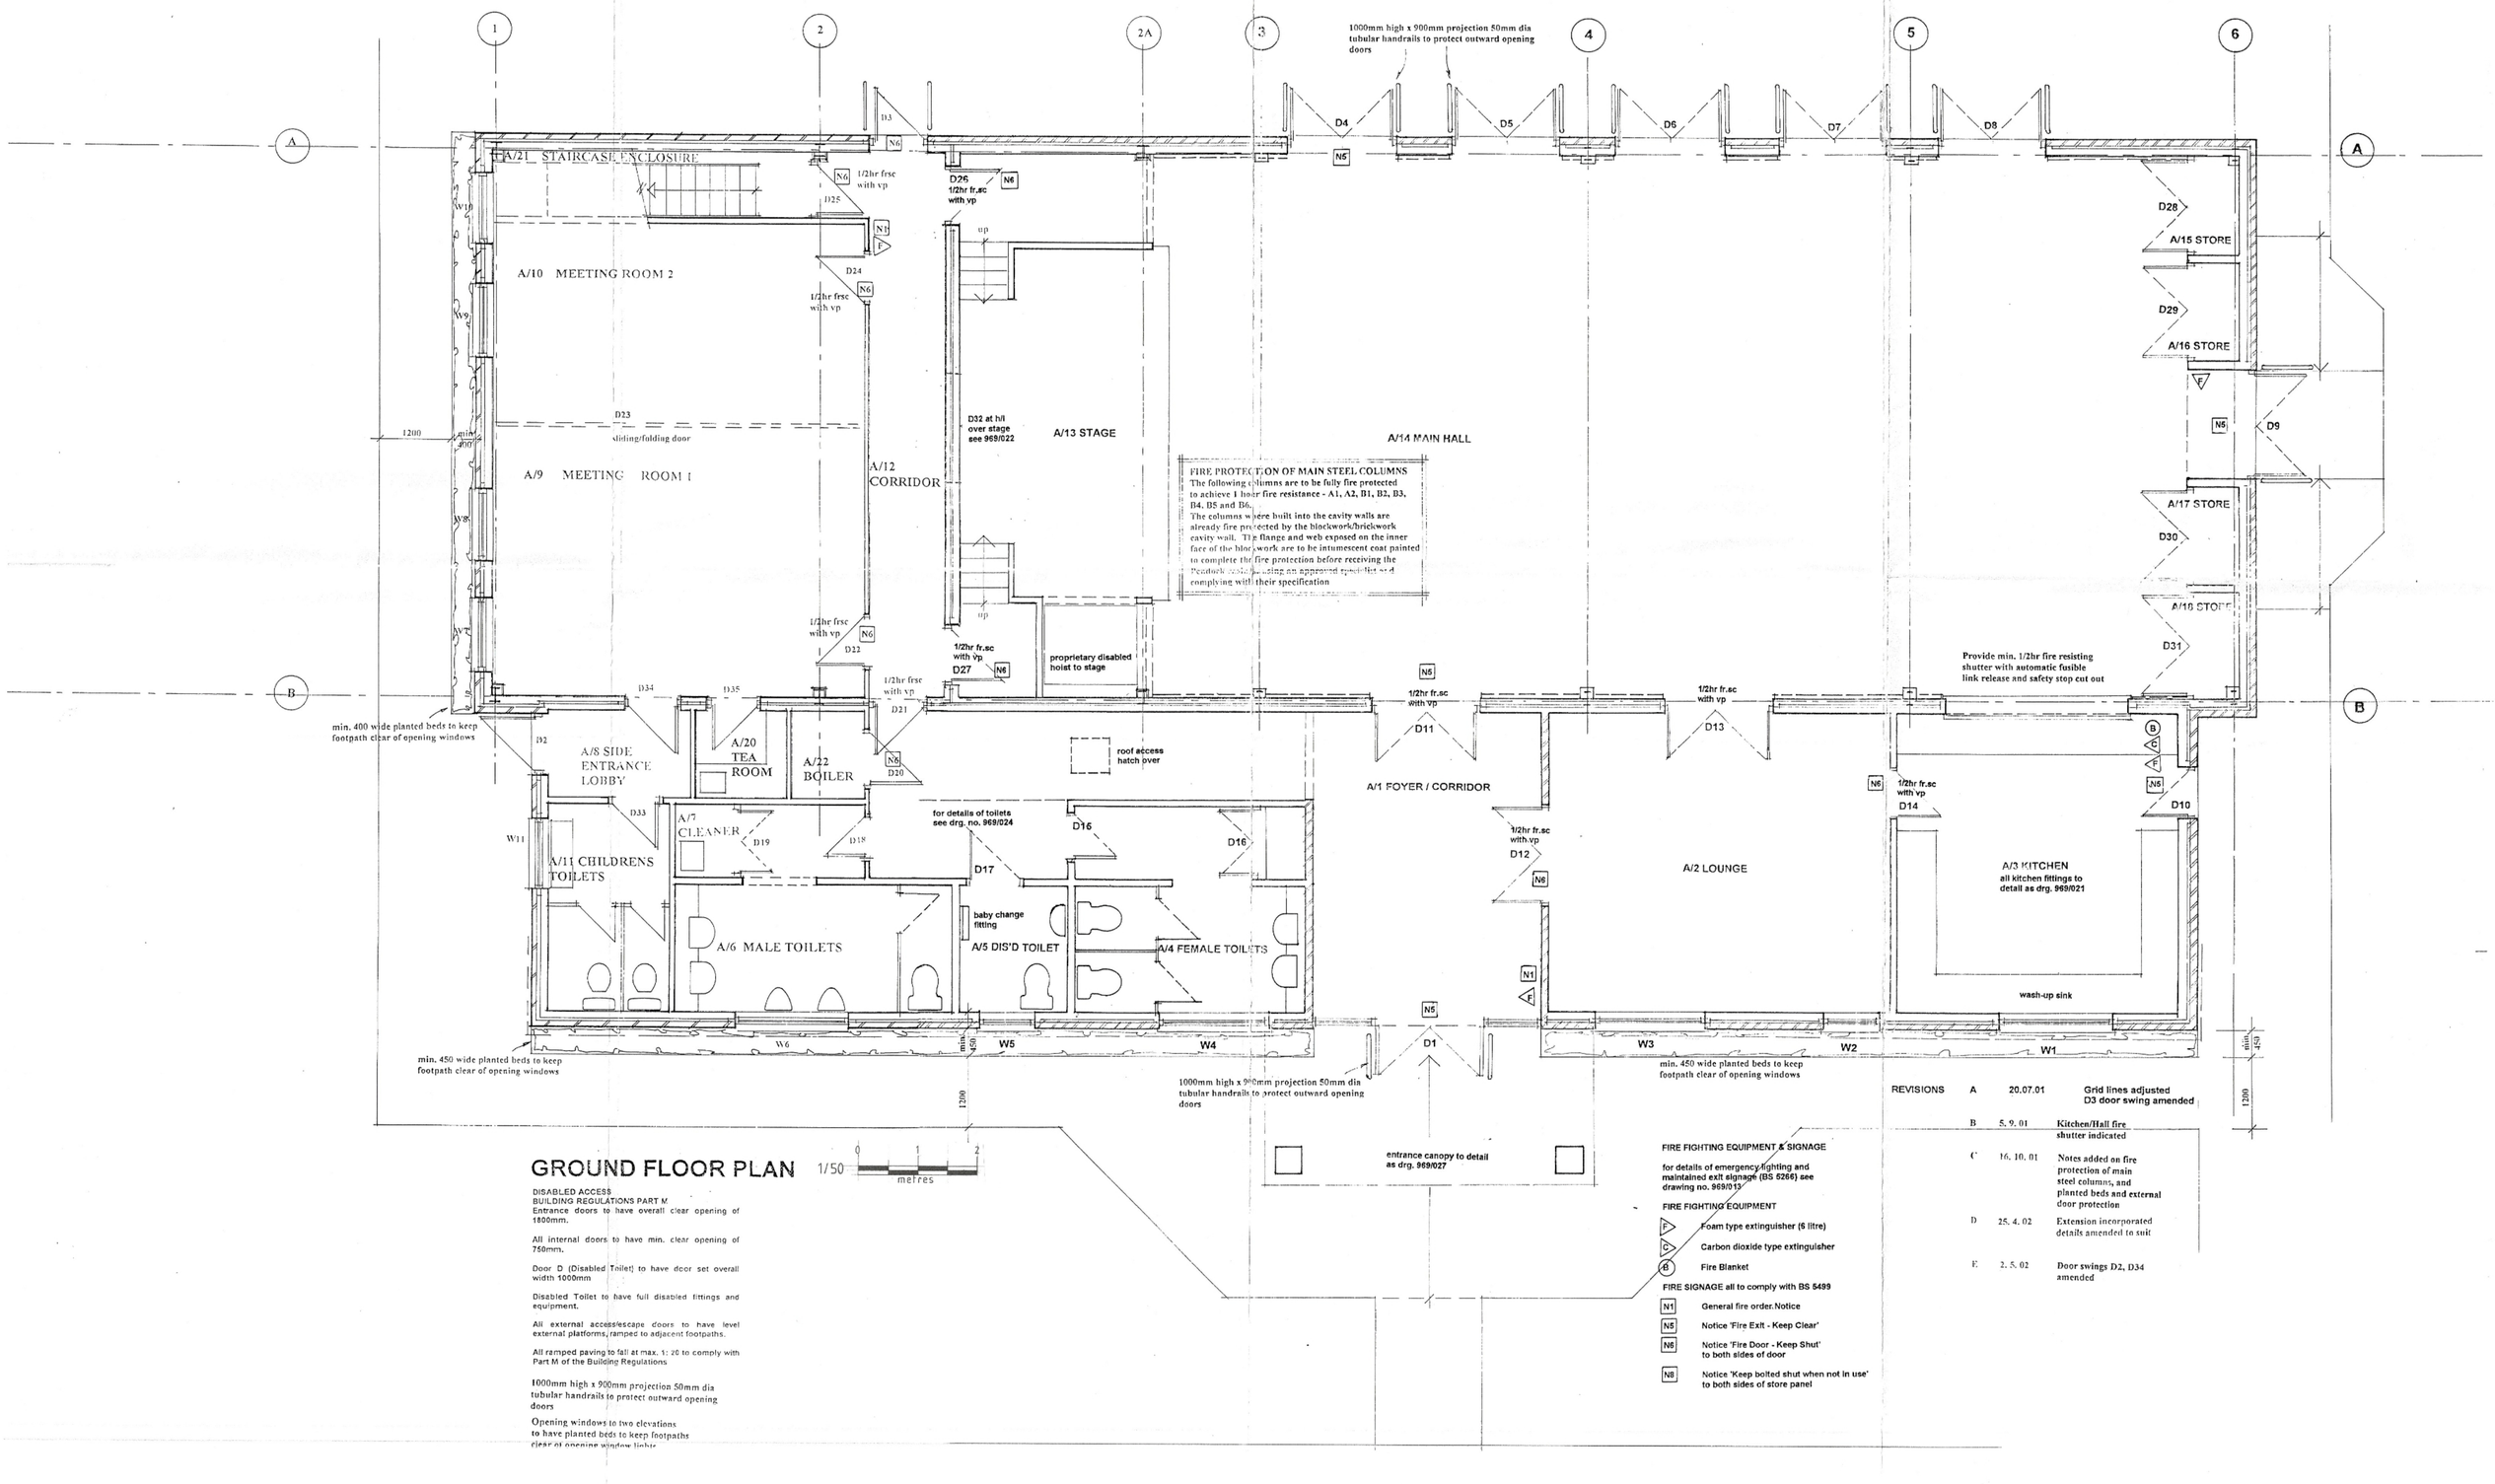

GROUND FLOOR PLAN

1/50 0 1 2 metres

DISABLED ACCESS
BUILDING REGULATIONS PART M
Entrance doors to have overall clear opening of 1800mm.

All internal doors to have min. clear opening of 750mm.

Door D (Disabled Toilet) to have door set overall width 1000mm

Disabled Toilet to have full disabled fittings and equipment.

All external access/escape doors to have level external platforms, ramped to adjacent footpaths.

All ramped paving to fall at max. 1: 20 to comply with Part M of the Building Regulations

1000mm high x 900mm projection 50mm dia tubular handrails to protect outward opening doors

Opening windows to two elevations to have planted beds to keep footpaths clear of opening window limbs

FIRE FIGHTING EQUIPMENT & SIGNAGE

for details of emergency lighting and maintained exit signage (BS 5266) see drawing no. 969/013

FIRE FIGHTING EQUIPMENT

F — Foam type extinguisher (6 litre)

C — Carbon dioxide type extinguisher

B — Fire Blanket

FIRE SIGNAGE all to comply with BS 5499

N1 — General fire order.Notice

N5 — Notice 'Fire Exit - Keep Clear'

N6 — Notice 'Fire Door - Keep Shut' to both sides of door

N8 — Notice 'Keep bolted shut when not in use' to both sides of store panel

REVISIONS

A	20.07.01	Grid lines adjusted D3 door swing amended
B	5. 9. 01	Kitchen/Hall fire shutter indicated
C	16. 10. 01	Notes added on fire protection of main steel columns, and planted beds and external door protection
D	25. 4. 02	Extension incorporated details amended to suit
E	2. 5. 02	Door swings D2, D34 amended