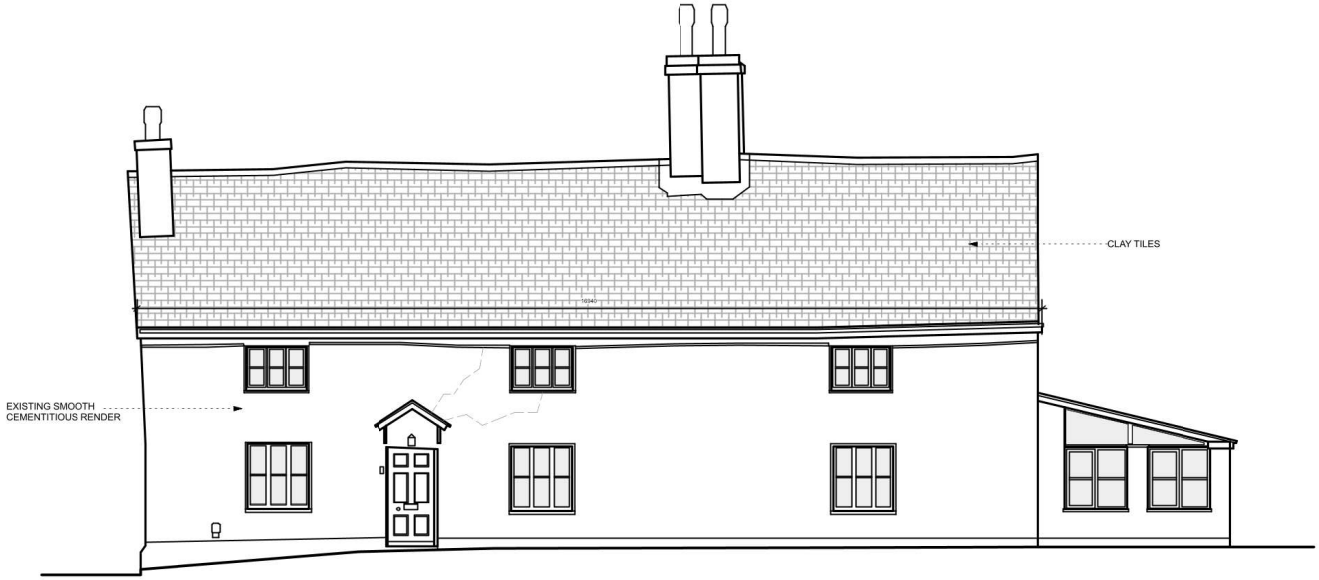

FRONT: NORTH-EAST ELEVATION (01)



REAR: SOUTH-WEST ELEVATION (03)

WILLIAM TOZER
associates

RIBA chartered practise NZIA practice
UK | EU AU | NZ USA
42–44 New House 67–68 Hatton Garden London EC1N 8JY
t +44 (0)20 7404 0675
enquiries@williamtozerassociates.com
www.williamtozerassociates.com

0 1 2 3 4m

Rev		Date
E	Stage 3A: Developed Designs - Issued for information - council - client	29/03/2025
D	Stage 3a: Developed Designs - Issued for information - client - contractor	22/03/2025
C	Stage 3A: Developed Designs -Issued for Information -clients -council	06/03/2025
B	Stage 2: Concept Designs -issued for information -contractor -client	01/03/2025
A	Stage 1: Feasibilty and Briefing - Issued for INFORMATION - Contractor - Client	21/11/2024

DRAWING STATUS **INFORMATION**

Issued only for purpose indicated

This drawing to be read in conjunction with all consultants information.

All dimensions to be checked on site.
Do not scale, except for planning purposes.

This drawing is protected by copyright.

JOB NUMBER 329

JOB TITLE **Shelswell Residence**

Home Farm, 10 East Street
Great Gransden
SG19 3AB

DRAWING TITLE

ELEVATIONS: front and rear existing

SCALE: 1:100

DATE: OCTOBER 2024

DRAWING NO. A/01/104

REV E