


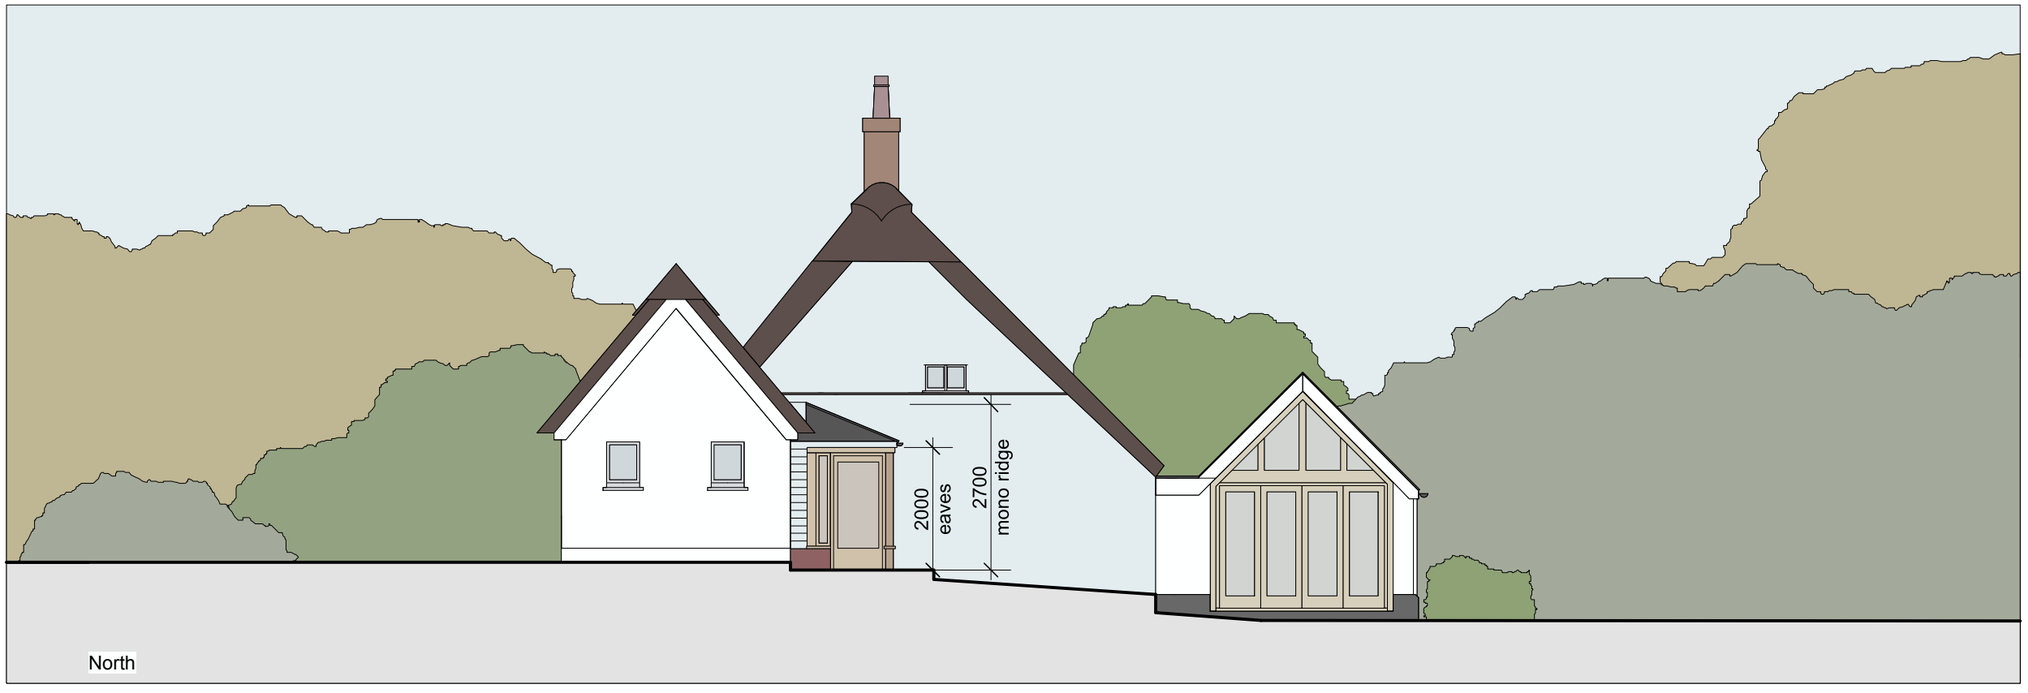

0 5 m

Revision A 20 May 2025 Dimensions added; scale clarified

freeman brear architects llp
29 High Street Back, ely, cambs., cb7 4wh
website: www.freeman-brear.com
e-mail: workshop@freeman-brear.com
telephone: 01353 658 214

project:
2301 58 High Street Abbotsley

copyright retained.
do not scale from this drawing.
all dimensions to be checked on site

drawn by:	checked by:	date:	scale:	paper size:
JJF	JB	April 2025	1.100	A3

client:
Mr & Mrs T Wass

drawing title:
North and South Elevations as Proposed

job no.	dwg. no.	revision
2301	(D)202	A