NOTES:


THE COPYRIGHT OF THIS DRAWING IS RETAINED BY ANDREW FLEET MCIAT

THIS DRAWING MUST NOT BE SCALED

ALL DIMENSIONS TO BE CHECKED ON SITE BY CONTRACTOR PRIOR TO COMMENCING WORK OR ORDERING ANY MATERIALS.

ANY DISCREPENCIES TO BE NOTIFIED IMMEDIATELY.

© ANDREW FLEET MCIAT 2011

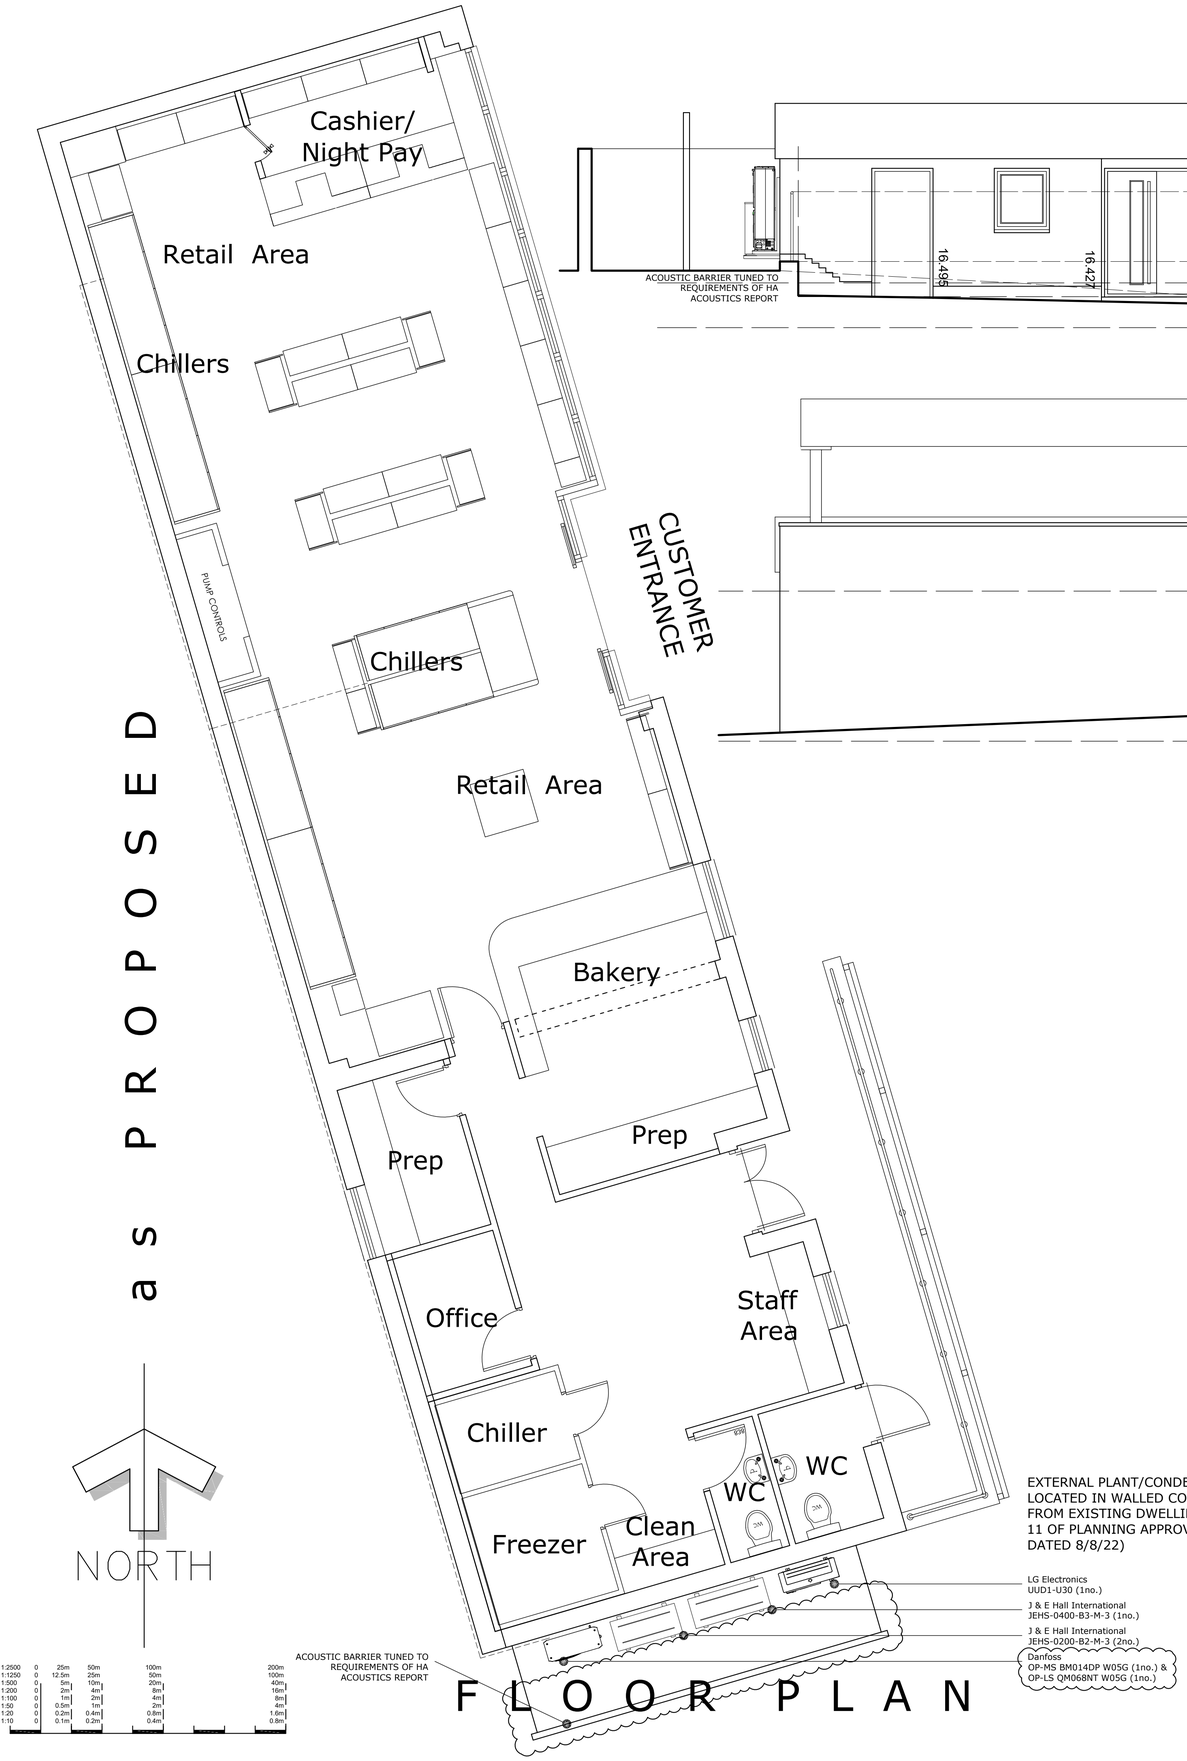

F L O O R P L A N


EXTERNAL PLANT/CONDENSING UNITS LOCATED IN WALLED COMPOUND AWAY FROM EXISTING DWELLINGS (CONDITION 11 OF PLANNING APPROVAL 21/02376/FUL DATED 8/8/22)

LG Electronics UUD1-U30 (1no.)

J & E Hall International JEHS-0400-B3-M-3 (1no.)


J & E Hall International JEHS-0200-B2-M-3 (2no.)

Danfoss OP-MS BM014DP W05G (1no.) & OP-LS QM068NT W05G (1no.)

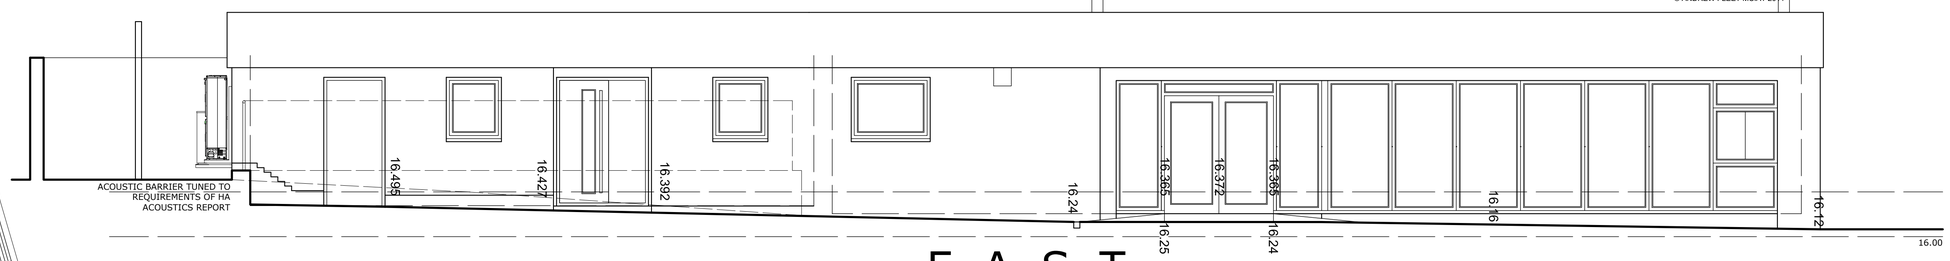


E A S T

WALLS : BRICK WALLS TO BE PAINTED RAL7016 ANTHRACITE GREY (CONDITION 3)*

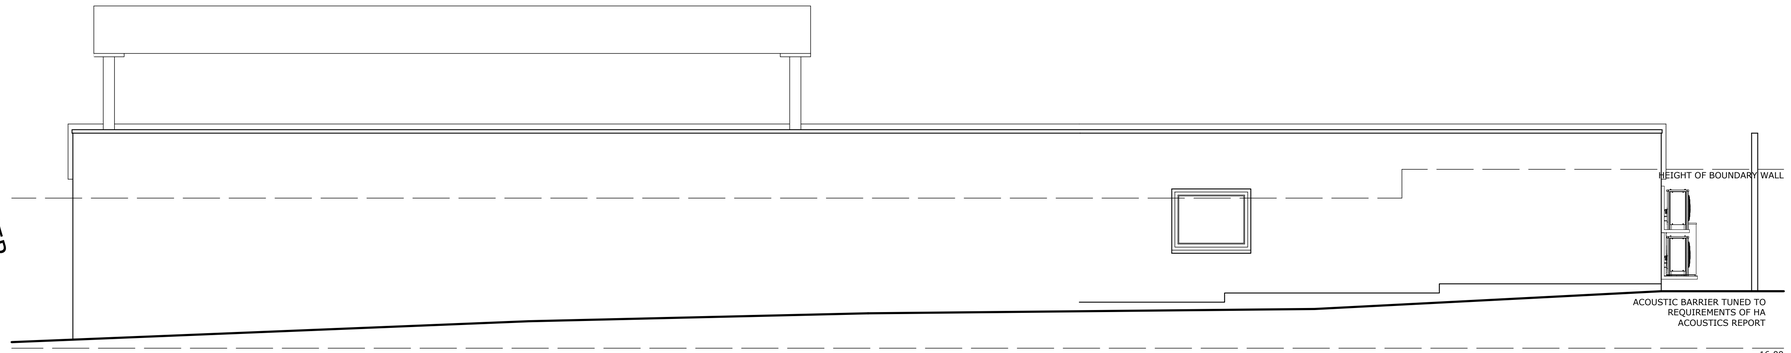


W E S T

WALLS : BRICK WALLS TO BE PAINTED RAL7016 ANTHRACITE GREY (CONDITION 3)*

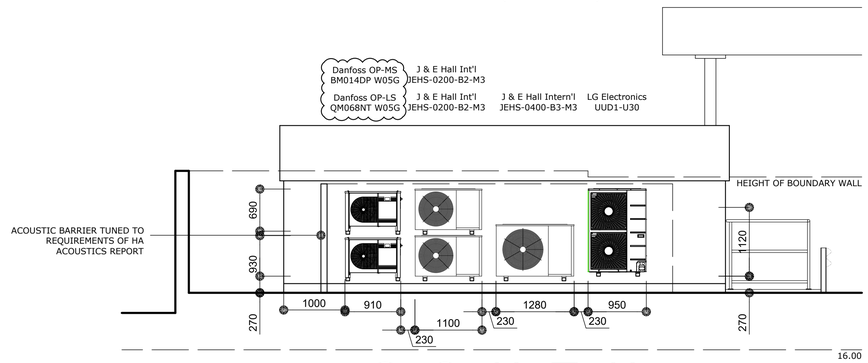

S O U T H

WALLS : BRICK WALLS TO BE PAINTED RAL7016 ANTHRACITE GREY (CONDITION 3)*

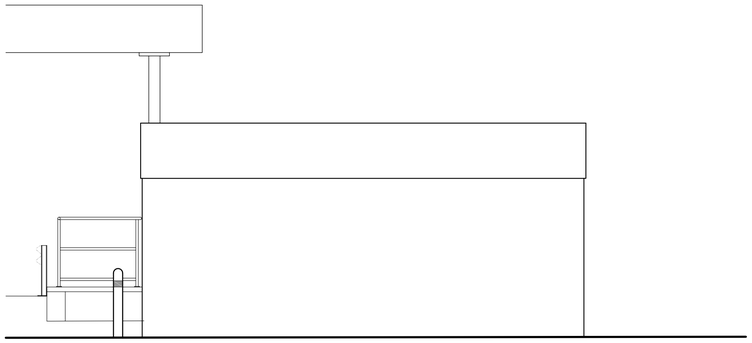

N O R T H

WALLS : BRICK WALLS TO BE PAINTED RAL7016 ANTHRACITE GREY (CONDITION 3)*

* CONDITION 3 OF PLANNING APPROVAL 21/02736/FUL DATED 8/8/22

Revision	Notes	Date	Drawn	Chckd
C	CONDENSING UNITS & ACOUSTIC BARRIER AMENDED.	30.10.25	SJC	-
B	ACOUSTIC BARRIER ADDED.	18.09.25	SJC	-
A	ENTRANCE RAMP LEVELS ADDED.	31.01.25	SJC	-

Client

HIGHLAND GROUP

Project

EXTENSION TO RETAIL SHOP (WITH CHANGES INCLUDING PROVISION OF EXTERNAL CONDENSING UNITS)

Address

ESSO FILLING STATION
66-76 CAMBRIDGE ROAD
S T N E O T S
CAMBRIDGESHIRE
PE19 1PJ

Drawing

as PROPOSED : SHOP

Drawing No.	Revision
24 : 142 - 004	C

Scale	Paper Size	Drawn	Checked
1 : 50	A1	SJC	-

andrewfleetmciat
chartered**architectural**technologist

6 Regent Place, Soham, Ely, Cambridgshire, CB7 5RL
Tel: (01353) 720651 w: www.andrewfleet.co.uk e: mail@andrewfleet.co.uk

C:\Users\Steve.Crawford\Andrew Fleet Limited\Project Library - Documents\2024 Projects\24142-Highland, St Neots\24142.dwg