


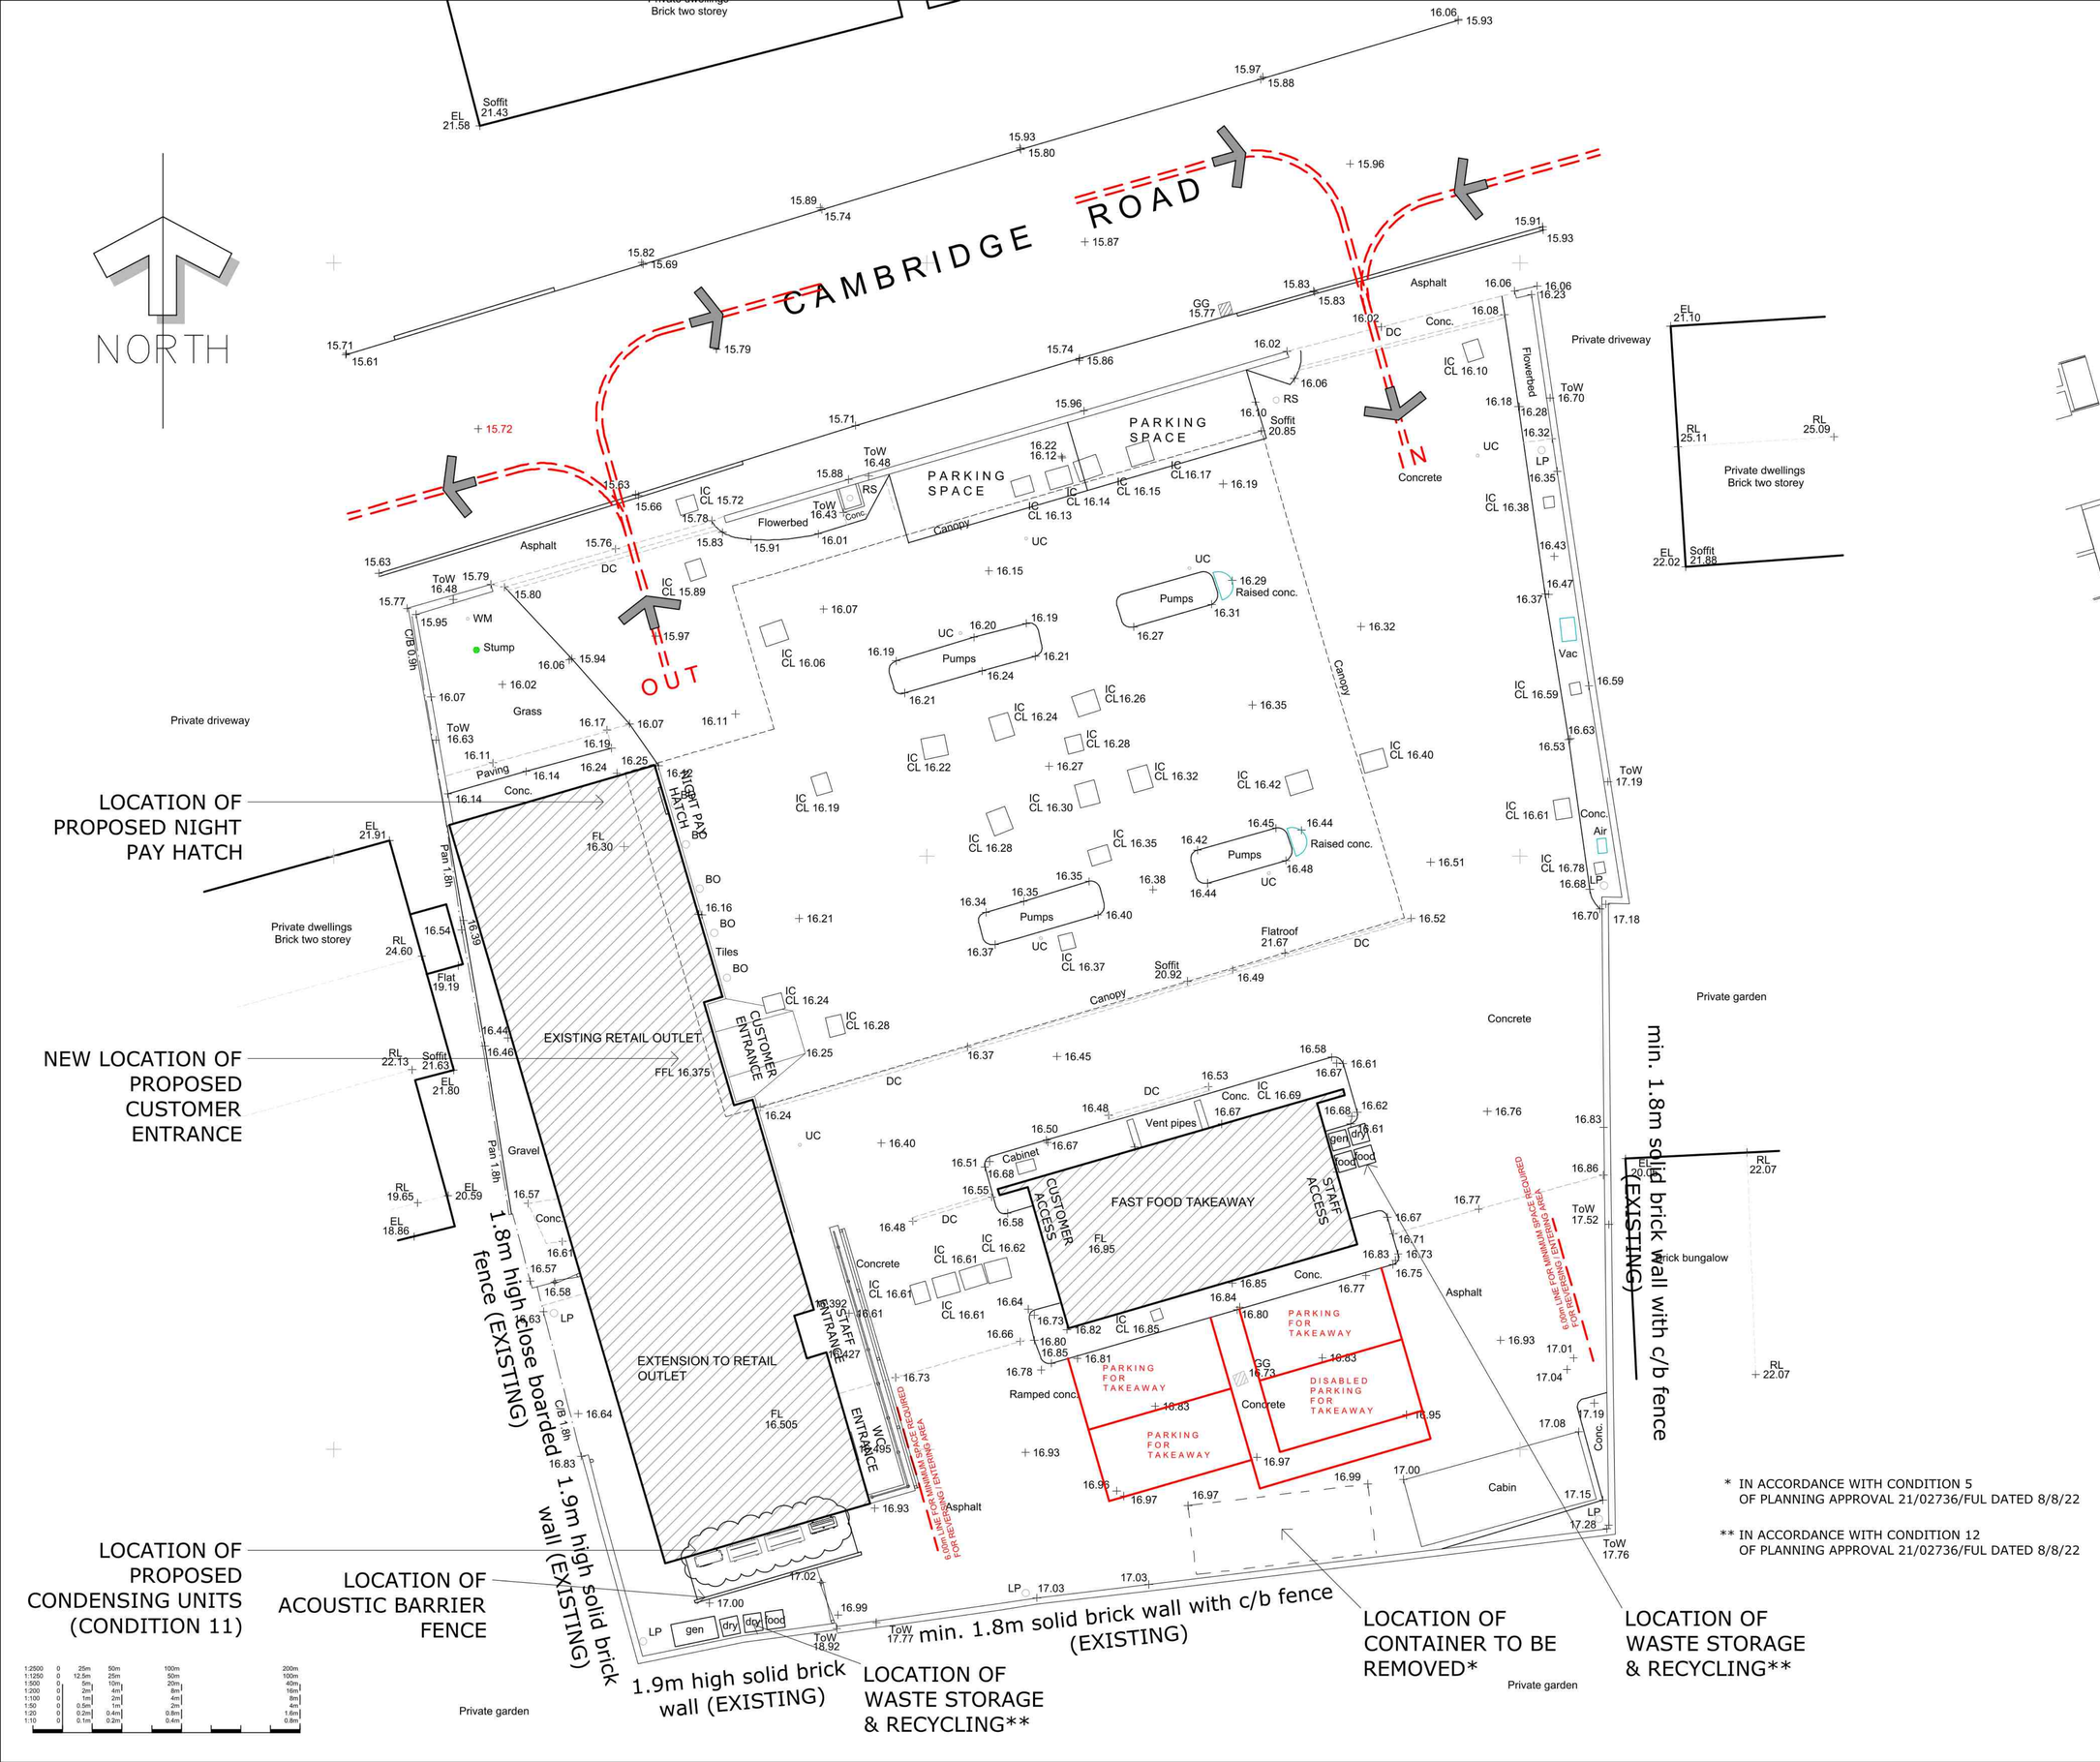


CUSTOMER ENTRANCE GENERAL ARRANGEMENT

1:50

NOTES:

THE COPYRIGHT OF THIS DRAWING IS RETAINED BY ANDREW FLEET MCIAT

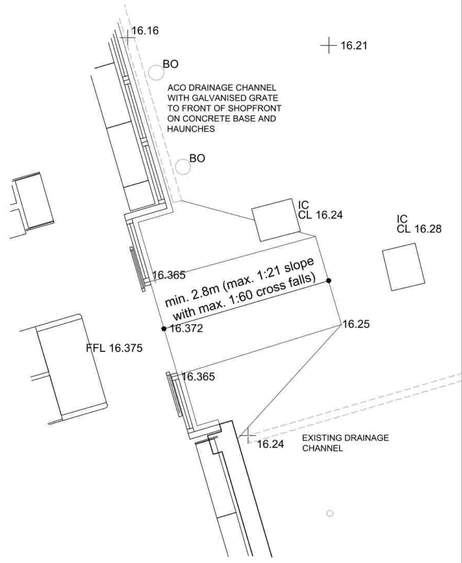THIS DRAWING MUST NOT BE SCALED

ALL DIMENSIONS TO BE CHECKED ON SITE BY CONTRACTOR PRIOR TO COMMENCING WORK OR ORDERING ANY MATERIALS.

ANY DISCREPENCIES TO BE NOTIFIED IMMEDIATELY.

© ANDREW FLEET MCIAT 2011

* IN ACCORDANCE WITH CONDITION 5 OF PLANNING APPROVAL 21/02736/FUL DATED 8/8/22

** IN ACCORDANCE WITH CONDITION 12 OF PLANNING APPROVAL 21/02736/FUL DATED 8/8/22

| Revision | Notes | Date | Drawn | Chckd |
|---|---|---|---|---|
| C | ACOUSTIC BARRIER AMENDED. | 30.10.25 | SJC | - |
| B | ACOUSTIC BARRIER ADDED. | 18.09.25 | SJC | - |
| A | ENTRANCE RAMP LEVELS ADDED. | 31.01.25 | SJC | - |

Client

HIGHLAND GROUP

Project

EXTENSION TO RETAIL SHOP (WITH CHANGES INCLUDING PROVISION OF EXTERNAL CONDENSING UNITS)

Address

ESSO FILLING STATION
66-76 CAMBRIDGE ROAD
ST NEOTS
CAMBRIDGESHIRE
PE19 1PJ

Drawing

as PROPOSED : SITE LAYOUT

| Drawing No. | Revision |
|---|---|
| 24 : 142 - 003 | C |

| Scale | Paper Size | Drawn | Checked |
|---|---|---|---|
| 1 : 100 | A1 | SJC | |

andrewfleetmciat
charteredarchitecturaltechnologist
6 Regent Place, Soham, Ely, Cambridgshire, CB7 5RL
Tel: (01353) 720651 w: www.andrewfleet.co.uk e: mail@andrewfleet.co.uk

C:\Users\Steve.Crawford\Andrew Fleet Limited\Project Library - Documents\2024 Projects\24142-Highland, St Neots\24142.dwg