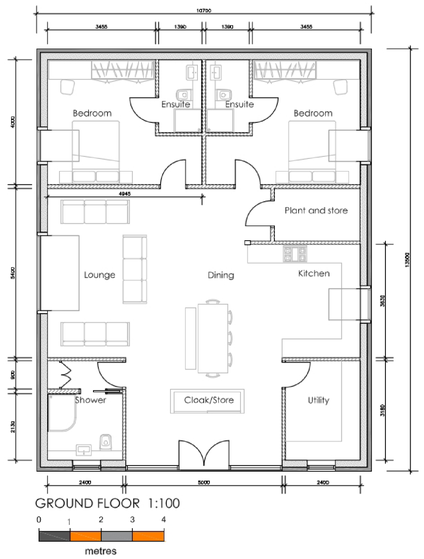

GROUND FLOOR 1:100

0 1 2 3 4

metres

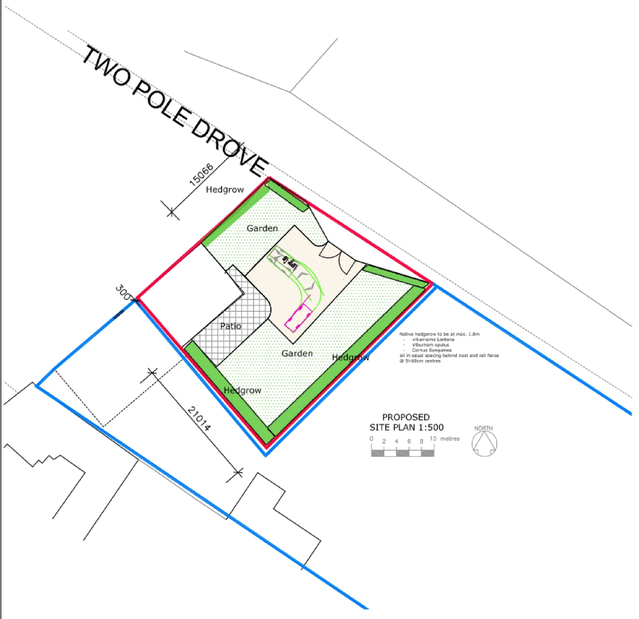

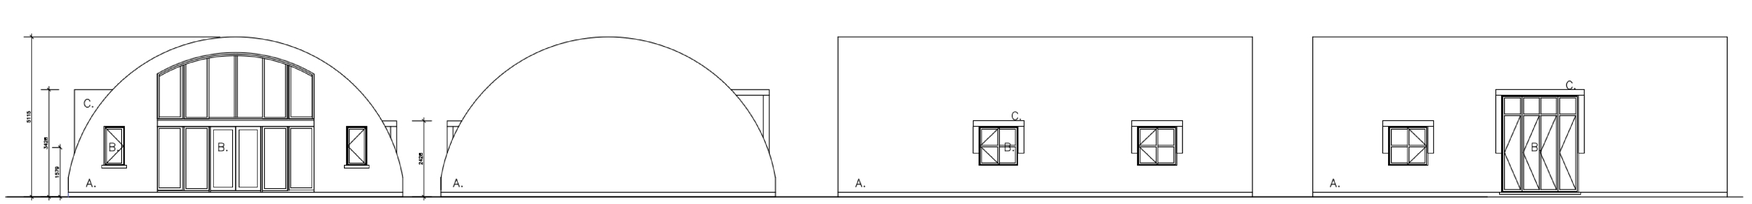

FRONT ELEVATION 1:100

REAR ELEVATION 1:100

SIDE ELEVATION 1:100

SIDE ELEVATION 1:100

Notes

TAYLOR PLANNING & BUILDING

13 West Delph
Whittlesey
PE7 1RG
01733 530757
www.taylorplanningandbuilding.co.uk

Revisions:
B : mezz. removed 28/7/2025

Status:
Planning

Project:
Barn at
Gosling Drove

Drawing Title :
PROPOSED

Date:
Aug 2024

Scale:
1:1250/500/100 @ A1

Project Number :
J25165

Drawing Reference :
PL02B