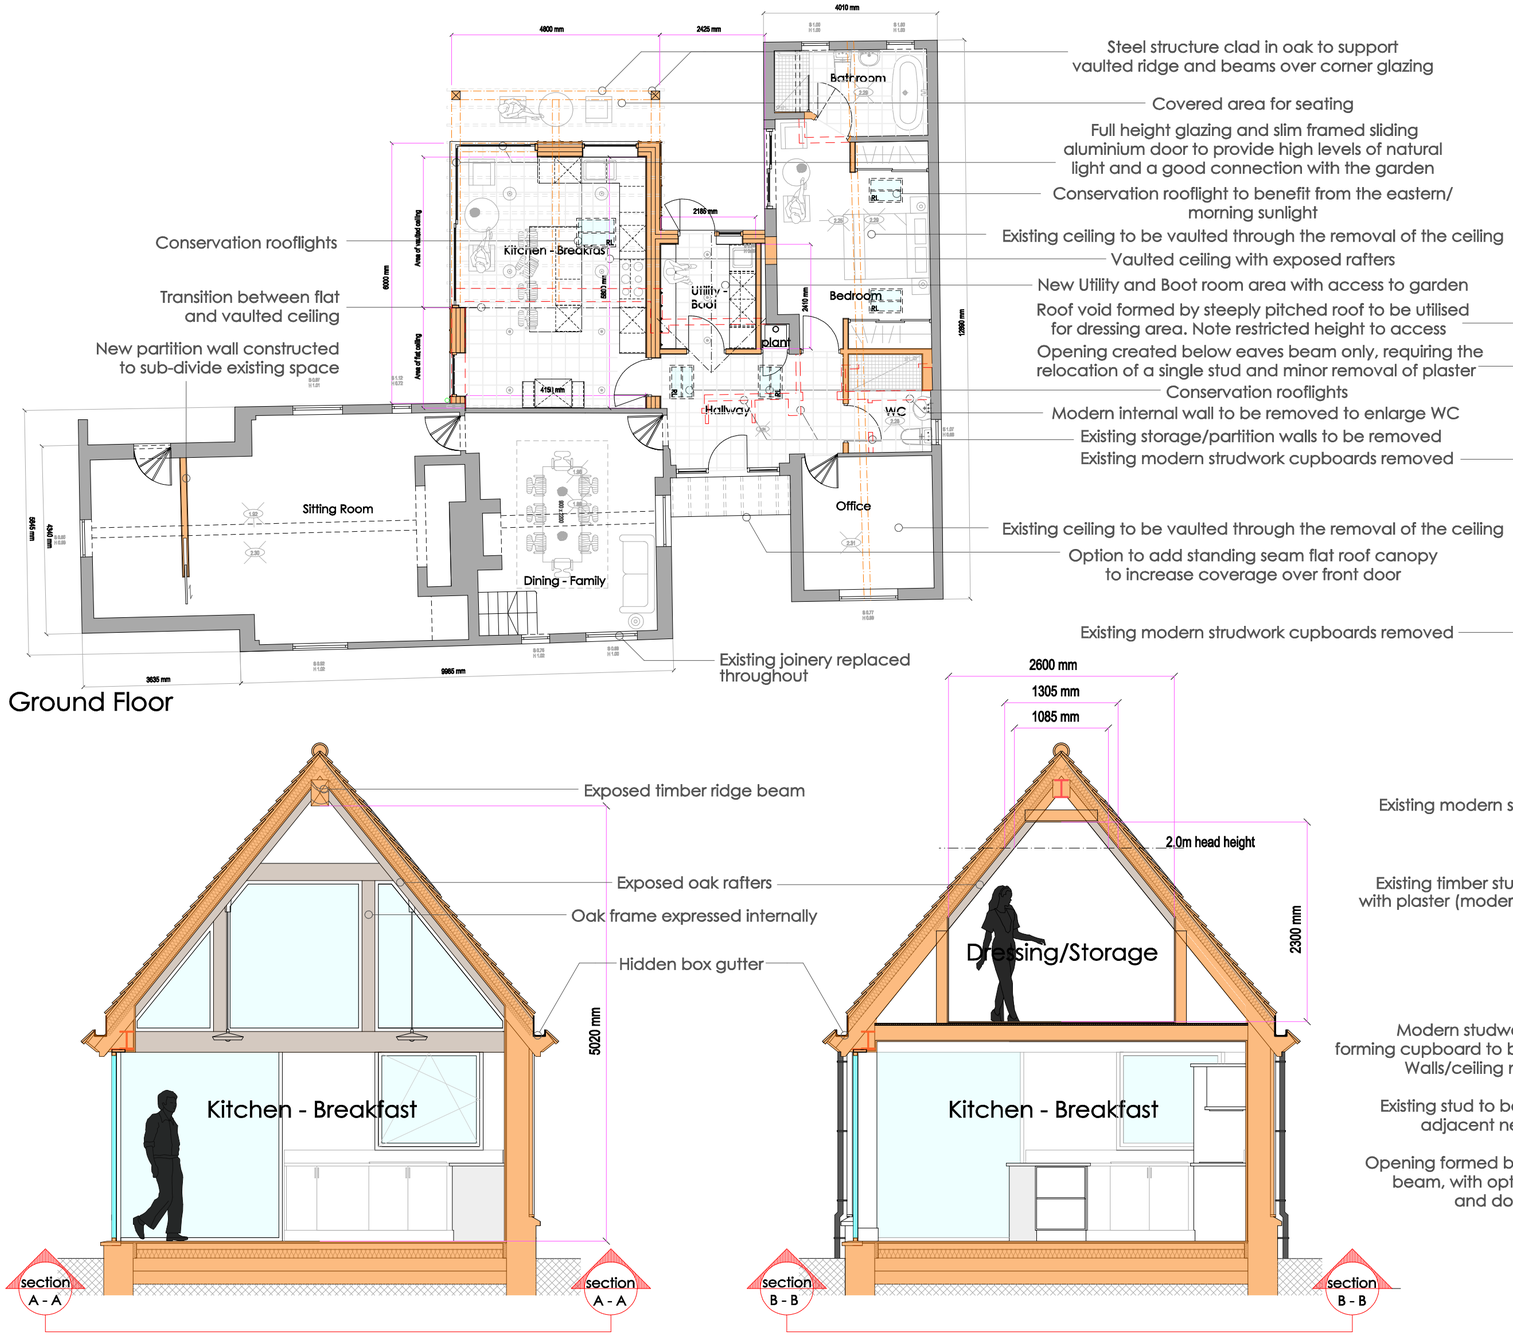

Ground Floor

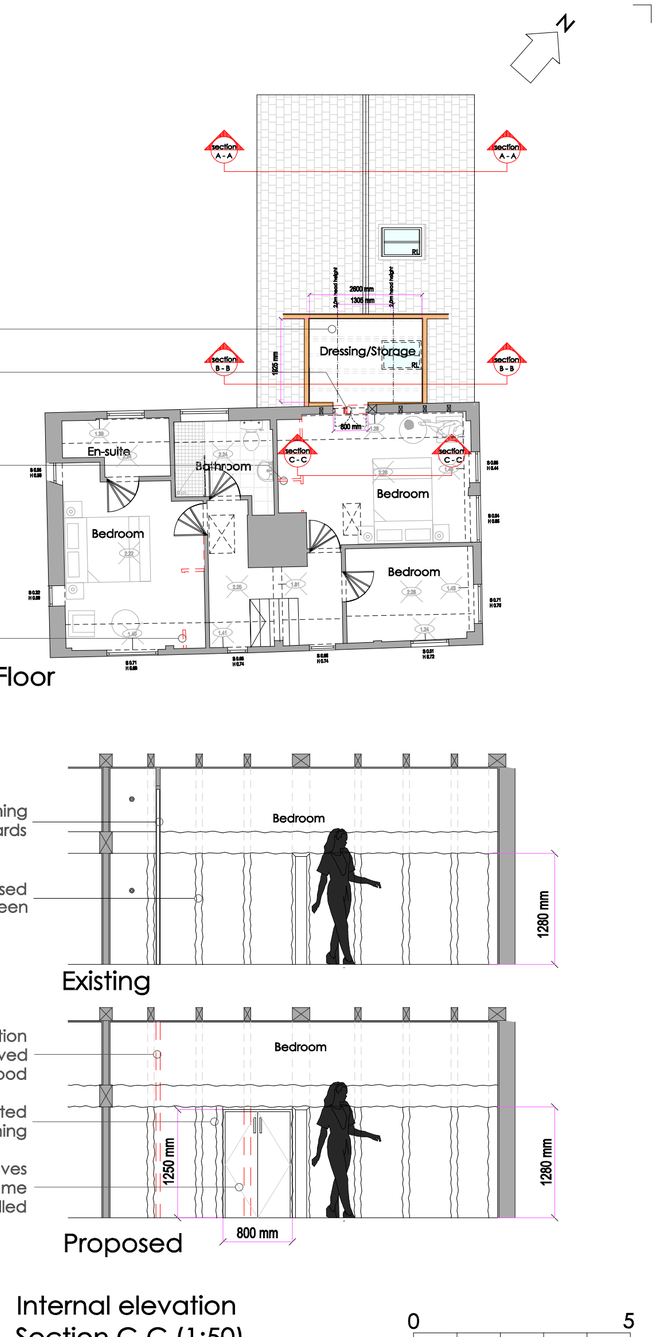

First Floor

Section A-A (1:50)

Section B-B (1:50)

Internal elevation
Section C-C (1:50)

0 5

CAMPBELL McCRAE Limited

architectural services

Chapel House, 5 The Stiles, Godmanchester, Huntingdon, Cambridgeshire, PE29 2JF
Tel: 01480 433074 Web: www.campbell-mccrae.co.uk
Registered number: 7830594. Registered in England and Wales. Registered address: 88 High St, Ramsey, Cambs, PE26 1BS

Project:	Drawing title:	Scale	Date	Drwg No.	Revision
Primrose Cottage, Church Lane, Leighton Bromswold	As proposed floor plans, sections and internal elevations	1:100@A2	Mar 25	22448_05	

Use figured dimensions only, do not scale.
Campbell McCrae Ltd can accept no responsibility for the interpretation of this drawing when the practice is not named as contract administrator in the building contract.