Viewport 1 - Existing Site Plan - Tree Works and Removals

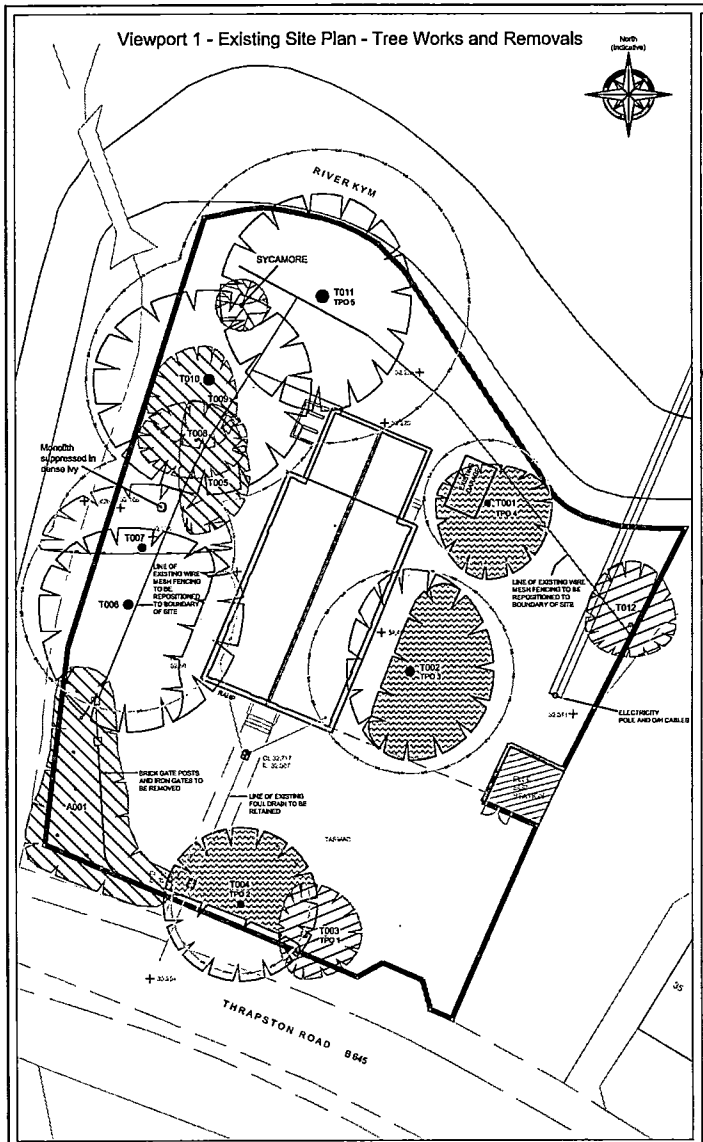

Viewport 2 - Renovation of existing building

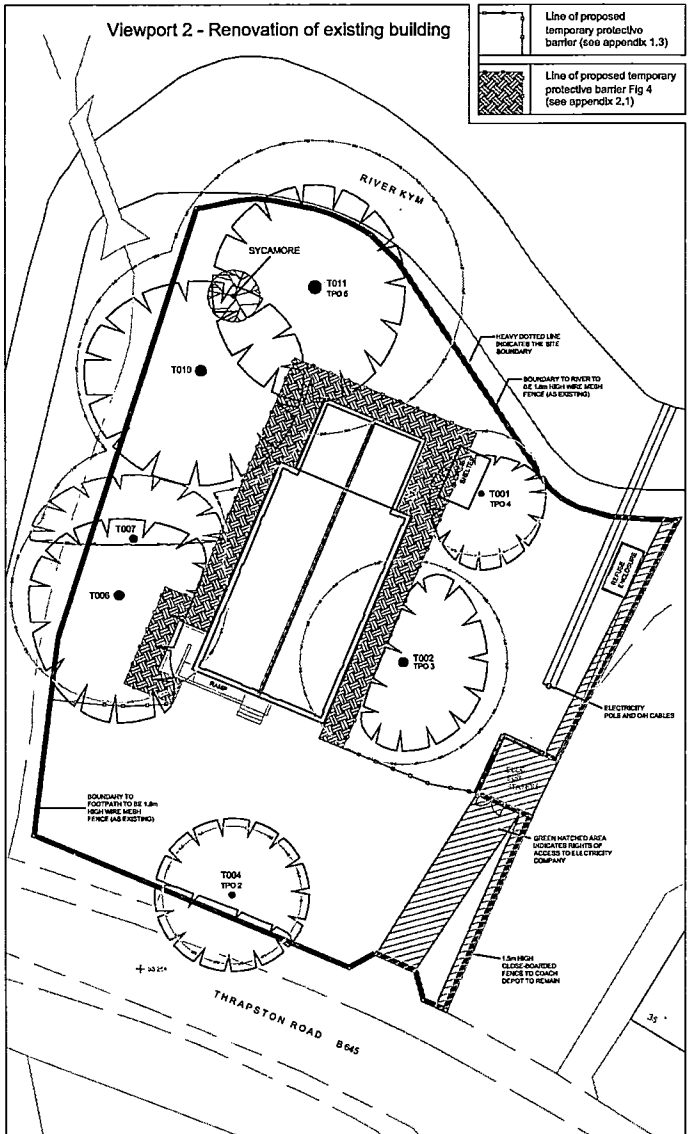

Line of proposed temporary protective barrier (see appendix 1.3)

Line of proposed temporary protective barrier Fig 4 (see appendix 2.1)

Viewport 3 - Installation of hard surfaces and parking bays

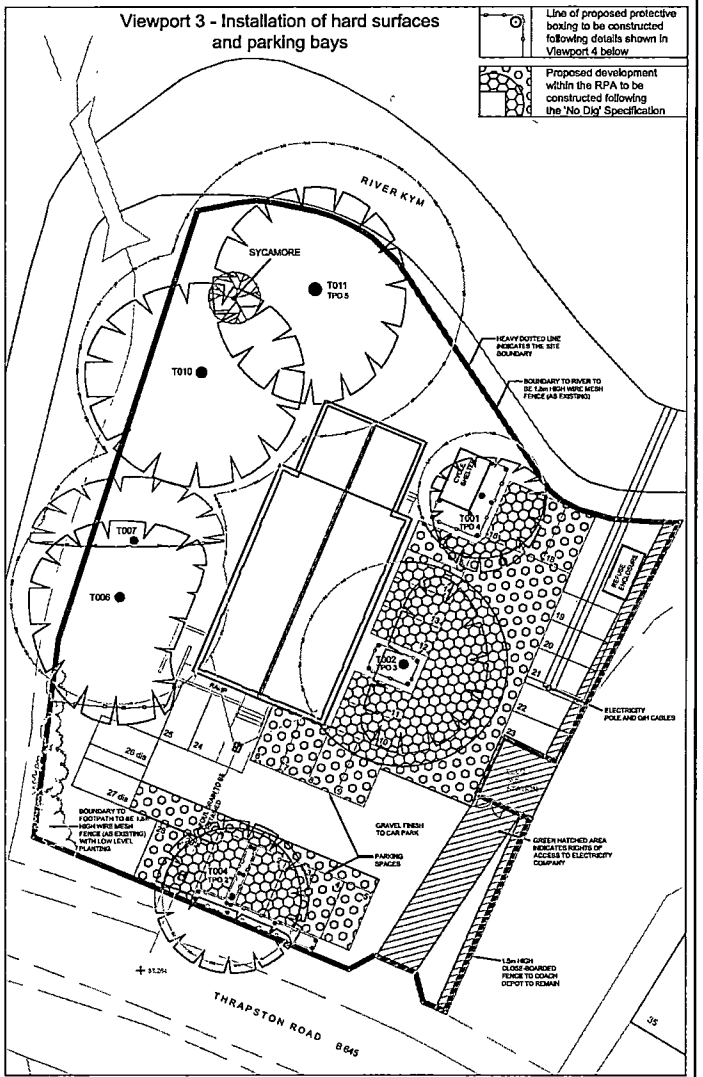

Line of proposed protective boxing to be constructed following details shown in Viewport 4 below

Proposed development within the RPA to be constructed following the 'No Dig' Specification

Existing Tree/Hedge BS 5837:2012 Category B	Trees which require crown reduction to facilitate the prospective development
Trees which require crown reduction to facilitate the prospective development	Existing Tree/Hedge to be crown lifted to allow for development - BS Cat B/C
Existing Tree/Hedge to be crown lifted to allow for development	Existing Tree/Hedge BS 5837:2012 Category C
Existing Tree/Hedge BS 5837:2005 Category B/C	Existing Tree/Hedge BS 5837:2012 Category C/R

Line of Root Protection Area (RPA) - calculated following guidelines set in BS 5837:2012	
Additional feature which doesn't meet BS 5837: 2012 categorisation but is included for reference	
Existing Tree/Hedge to be removed to allow for development BS 5837:2012 Category C	
Tree/Landscape Feature to be removed as part of landscape improvement (Allied to development)	

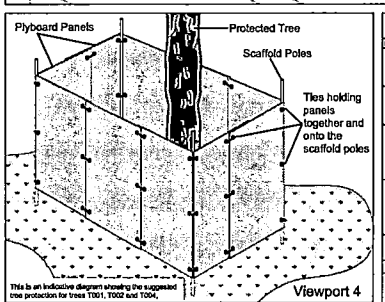

Rev:	Date:	By:	Revisions:
-	15/06/12	KFJ	Based of CHS Architects Drawing 3307 01, 02, 03A and 04A

The position, condition, and dimensions of the trees are based on a site survey undertaken on 11/06/12

"The original of this drawing was produced in colour - a monochrome copy should not be relied upon"

Scale 1:500

0m 10m 20m 30m 40m 50m

0m 4m 8m 12m 16m 20m

Scale 1:200

CATEGORY AND DEFINTION

Trees unsuitable for retention	
Category U	Those in such condition that they cannot realistically be retained as living trees in the current land use for longer than 10 years
Trees to be considered for retention	
Category A	Trees of high quality with an estimated remaining life expectancy of at least 40 years
Category B	Trees of moderate quality with an estimated remaining life expectancy of at least 20 years
Category C	Trees of low quality with an estimated remaining life expectancy of at least 10 years, or young trees with a stem diameter below 150mm

HAYDEN'S Arboricultural Consultants

5 Moseleys Farm Business Centre
Fornham All Saints
Bury St Edmunds
Suffolk, IP28 6JY
Tel: 01284 765331
Fax: 01284 765181
Mobile: 07850 187408
E-mail: info@treesurveys.co.uk
Web Page: www.treesurveys.co.uk

© HAYDEN'S 2012

Client: CHS Architects	Drawing No: 3094-D	Drawing Title: TS & AIA	Date: 15/06/12	Scale: @ A1 1:200
Site: The Old Chapel, Thrapston Road, Kimbolton, Cambridgeshire, PE28 0HW	CAD File Ref: C:\Pro\3094-D - The Old Chapel - TS & AIA.dwg	Drawn By: KFJ	Checked By: SB	REV: -