
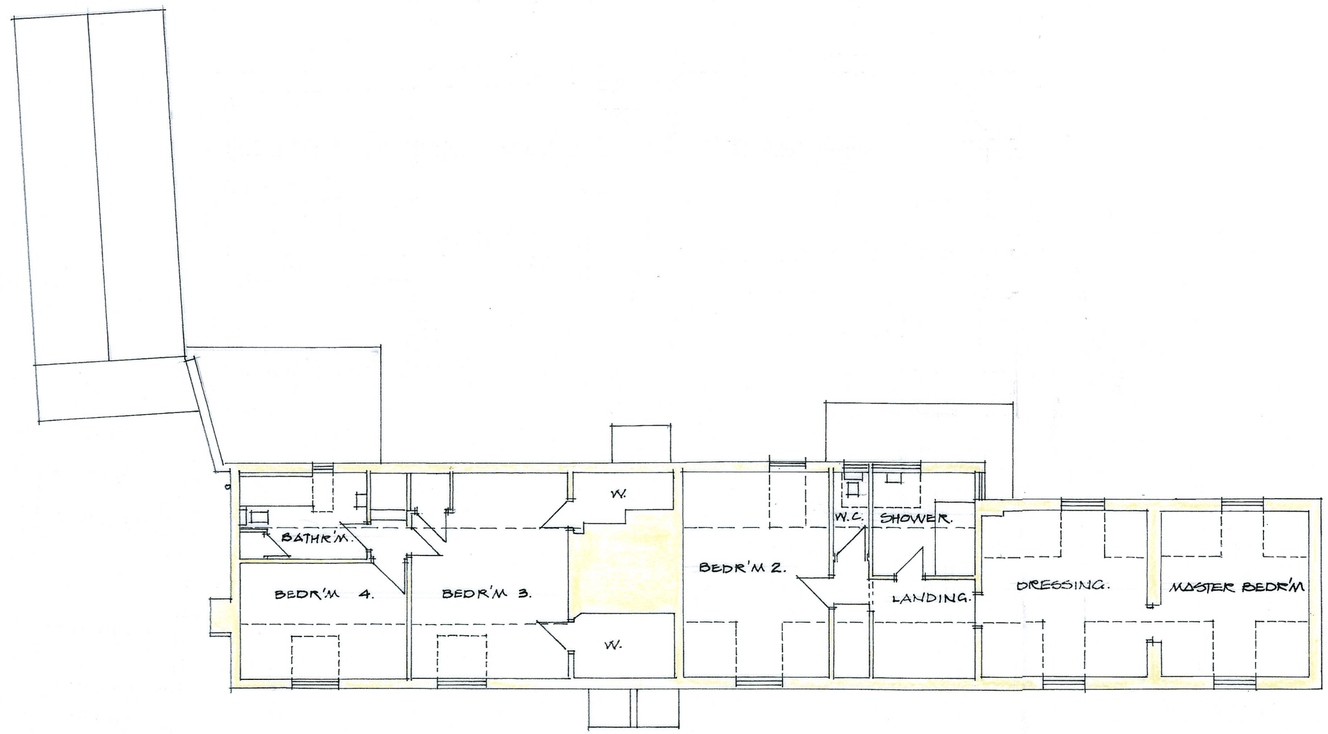


First Floor

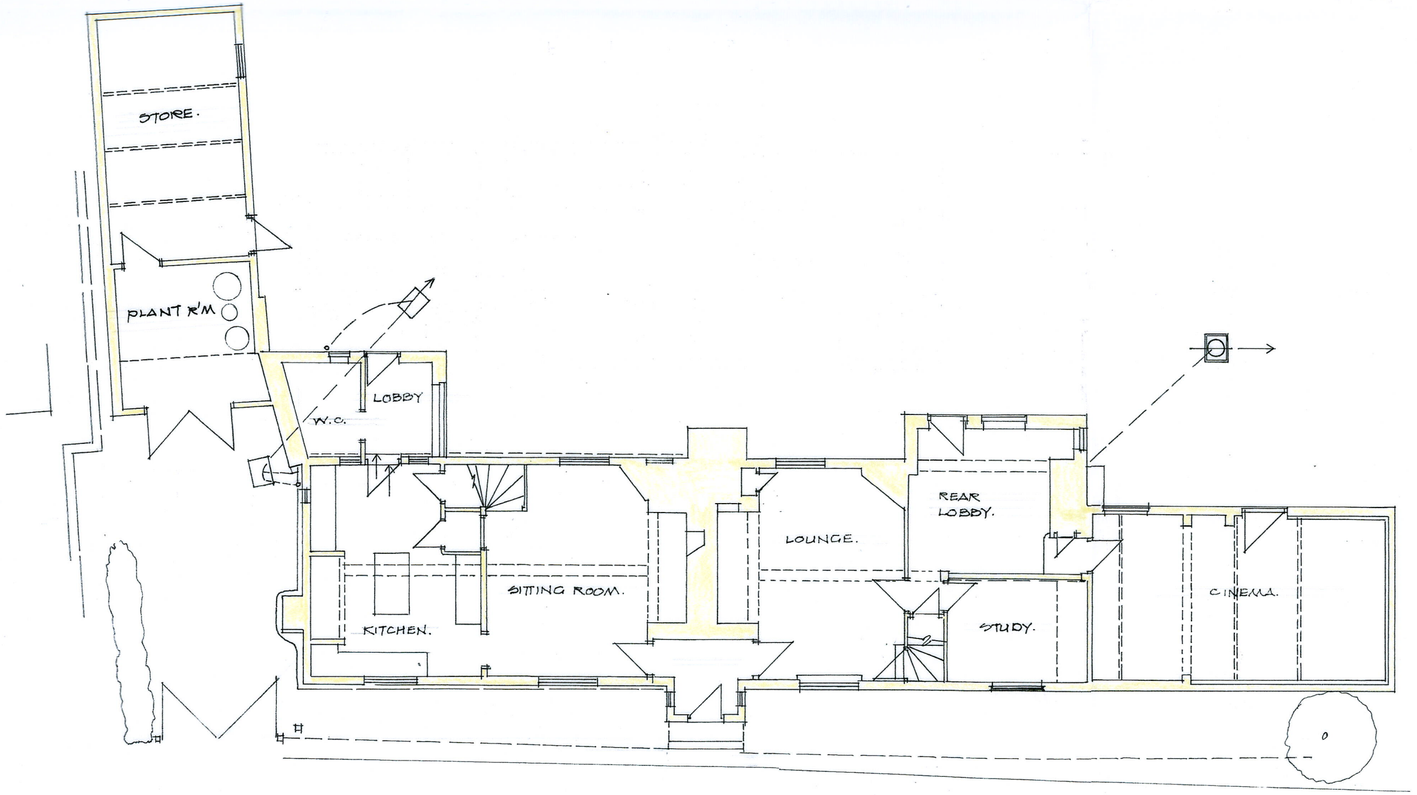

Ground Floor

0 1 2 3 4

Russell Payne MCIAT
Chartered Architectural Technologist
Read House
87 High Street,
Warboys, Cambs. PE28 2TB
Tel:01487 825266
russellpayne.mciat@gmail.com
CIAT Registered Practice

Project
PROPOSED ALTERATIONS TO EXISTING LOBBY
INTERNAL ALTERATIONS & EXTEND
LIVING ACCOMMODATION INTO FORMER
OUT-BUILDING TO INTEGRATE WITH DWELLING
AT:- PORCH HOUSE, MANOR STREET.
WISTOW, HUNTINGDON PE28 2QB.
FOR:- MR A KIRKHAM & MISS D. SAVILL.

Drawing
GROUND & FIRST FLOOR PLAN
AS EXISTING.

© This drawing is the copyright of Russell Payne MCIAT and must not be reproduced without authorisation.

Scale	1:100 - A 2.	Date	OCTOBER 2024
Drawn	RAP		
Drwg. No.	24:1326/1	Rev.	