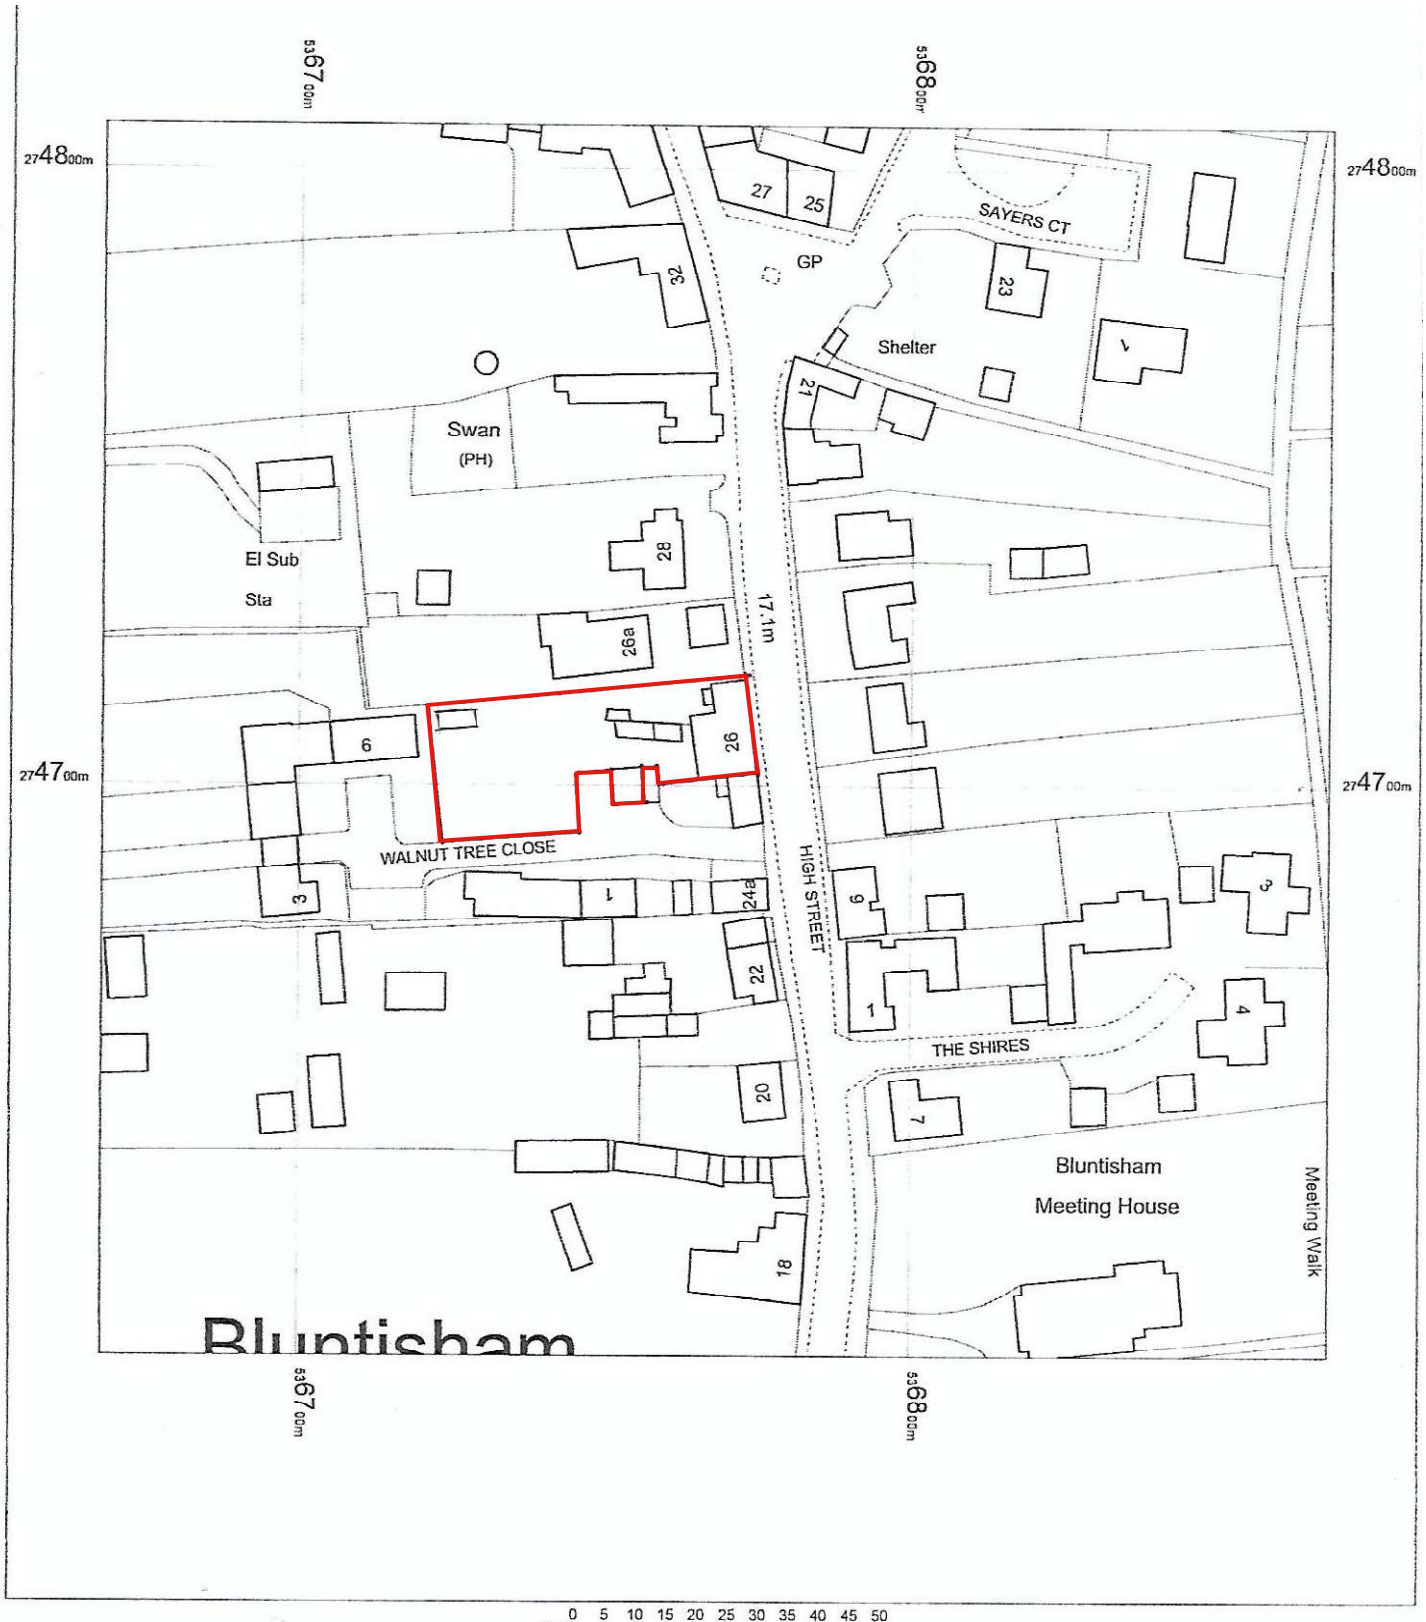

Oaklands
26 High Street
Bluntisham
PE28 3LD

OS Mastermap

N

project name: **Mr Donald Buchan** Exterior Repairs Oaklands, 26 High Street, Bluntisham PE28 3LD	drawing status: **PLANNING** issued by: axm issue date: 04/11/2024	revisions	archangel ARCHITECTURE WITH SPIRIT 3 Doctor's Close, Impington, Cambridge CB24 9ND t: 01223 474817 mail@archangelarchitects.co.uk www.archangelarchitects.co.uk www.churchbuild.co.uk

project number	drawing number	revision	drawing title	
0583	001		Location Plan	0583-AC26-241030-Technical

© archangel ltd reg. no. (england) 3938615