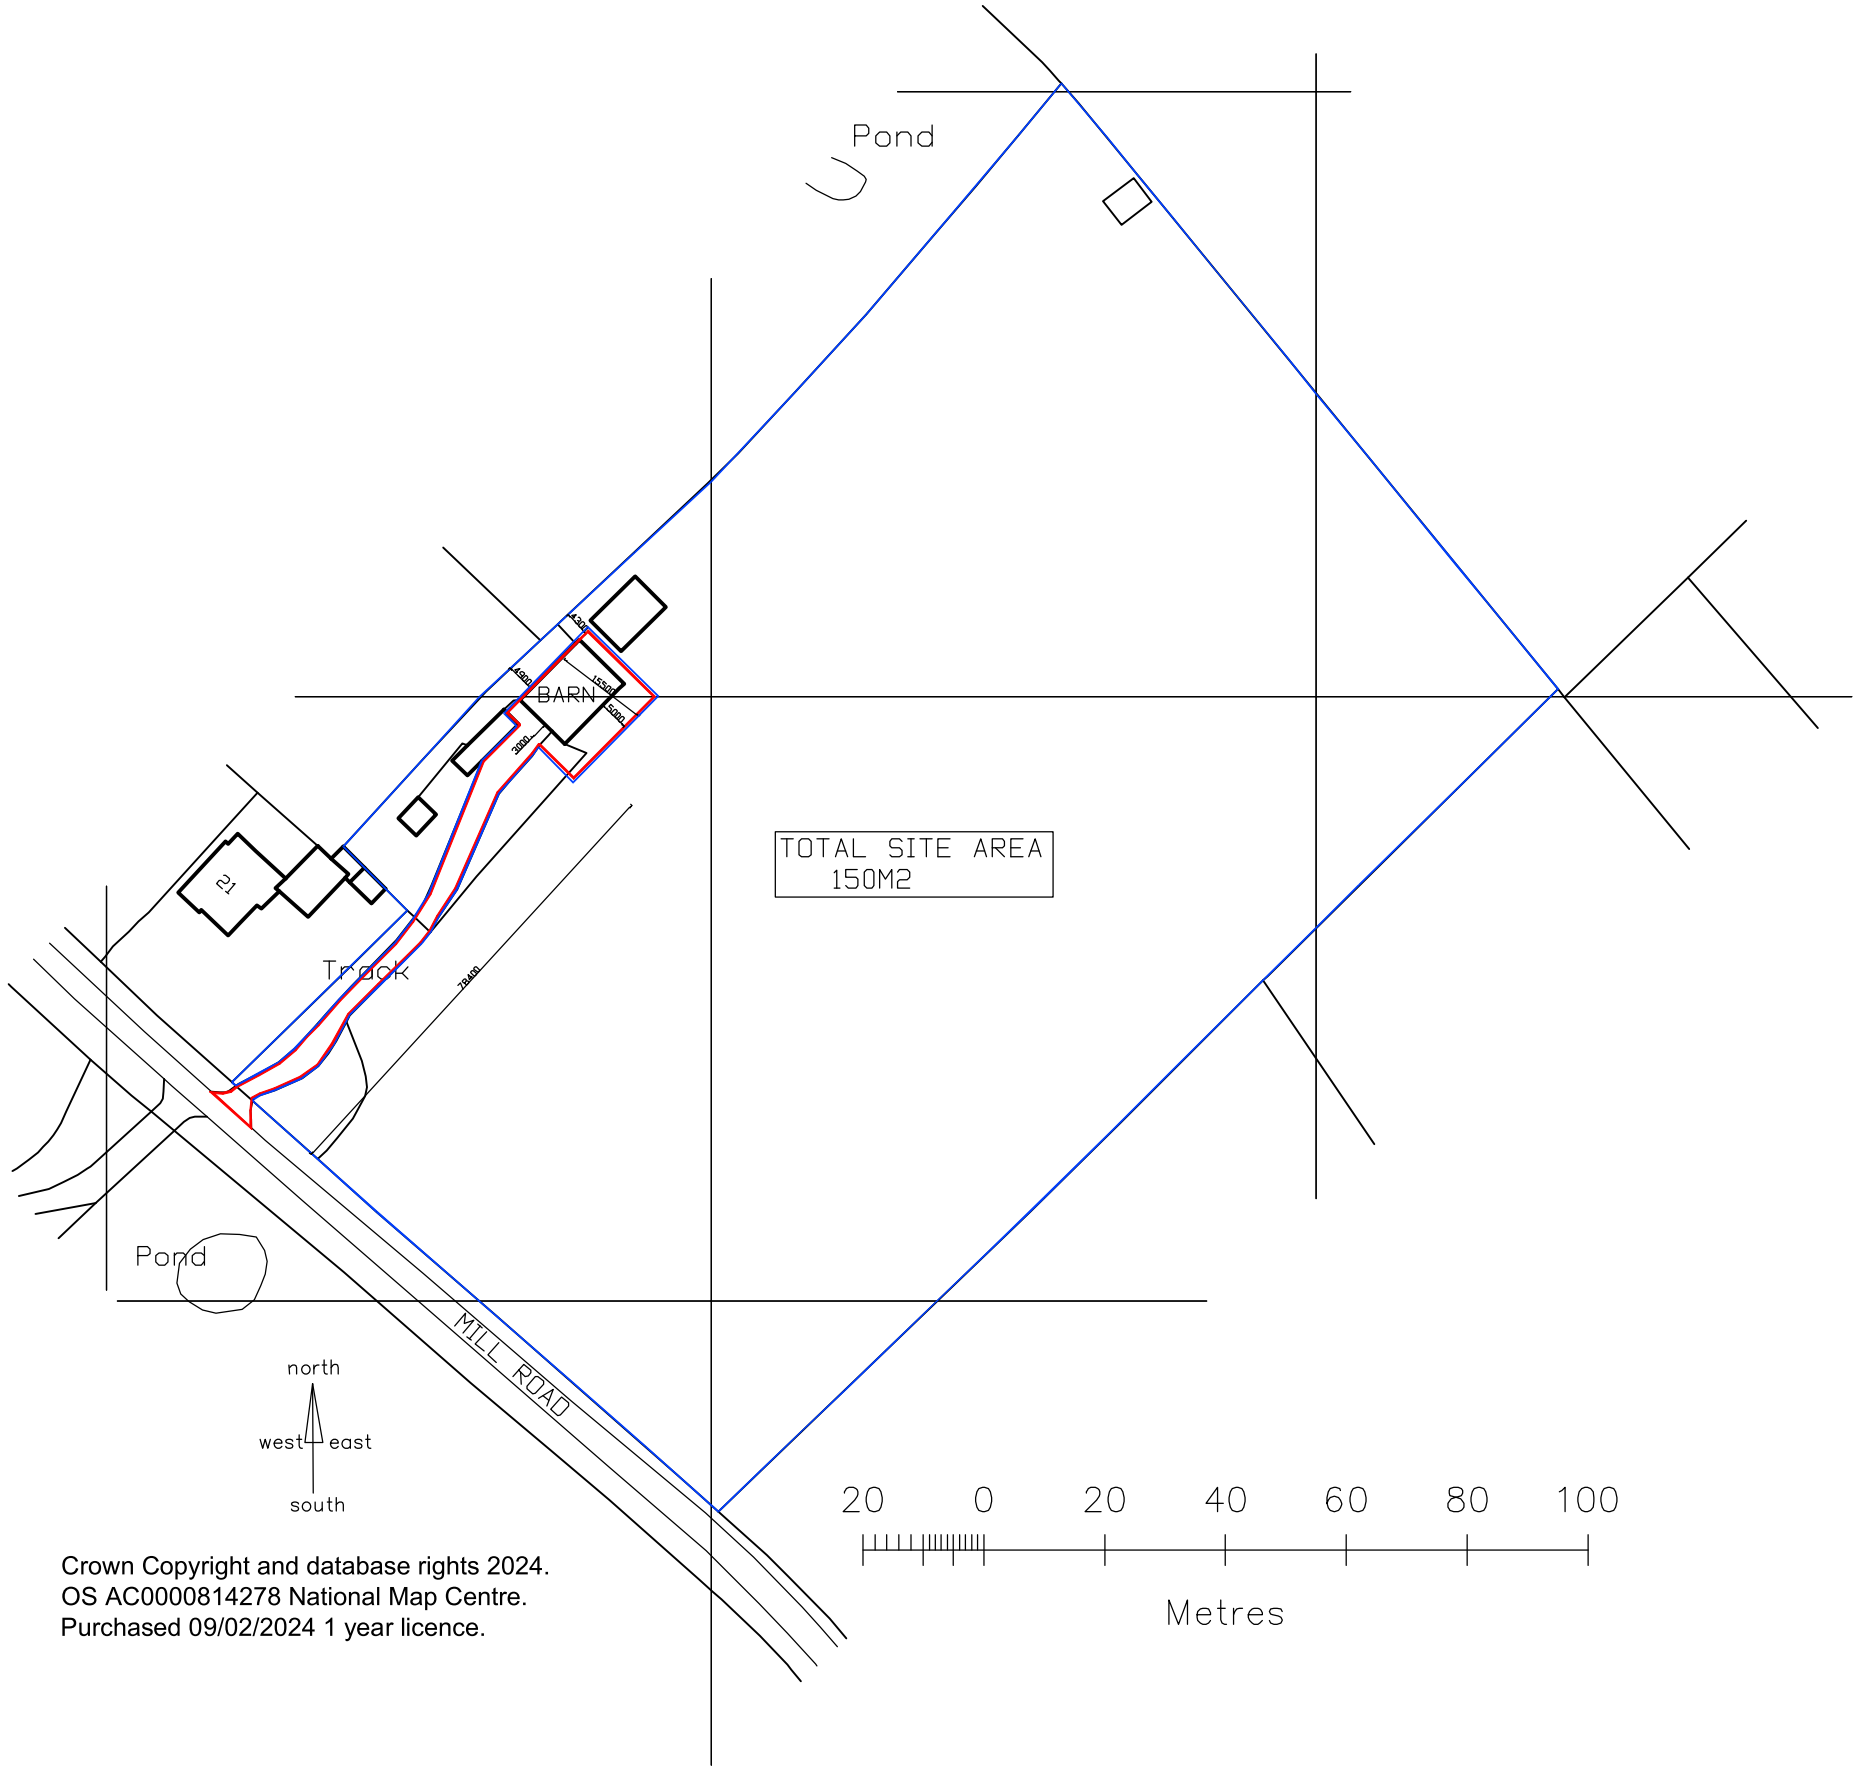

Crown Copyright and database rights 2024.
OS AC0000814278 National Map Centre.
Purchased 09/02/2024 1 year licence.

Rev	Date	Detail
B	31/01/25	RED/BLUE LINES AMENDED
A	27/01/25	RED/BLUE LINES AMENDED

i-LID DESIGN LTD
INTERIOR DESIGN | ARCHITECTURE | PROJECT MANAGEMENT
8 Sutcliffe Road, Wittering, Peterborough PE8 6AY
Tel: 07588 441751 info@i-lid.co.uk
www.i-lid.co.uk

Client: BRIAN SCOTNEY

Job Title:
LAND ADJACENT TO
21 MILL ROAD
GREAT GIDDING

Scale: 1-1250 @ A3 Date: 01/02/24

Drawing Title
SITE LOCATION PLAN

Drawing No.
557SD01-2 Revision B

ALL DRAWINGS ARE THE COPYRIGHT OF I-LID DESIGN