Issue Status

Planning

This drawing is copyright. Only figured dimensions to be worked to.

Revision		Drawn	Check	Date
P1	Planning Issue	CR	AD	17.10.22
P2	Updates to Planner Comments	CR	AD	28.02.23
P3	Updated to Site Plan	PL	AD	20.12.24

Phases

Phase 1
Splashpad

Phase 2
Supporting Services

Phase 3
Cafe

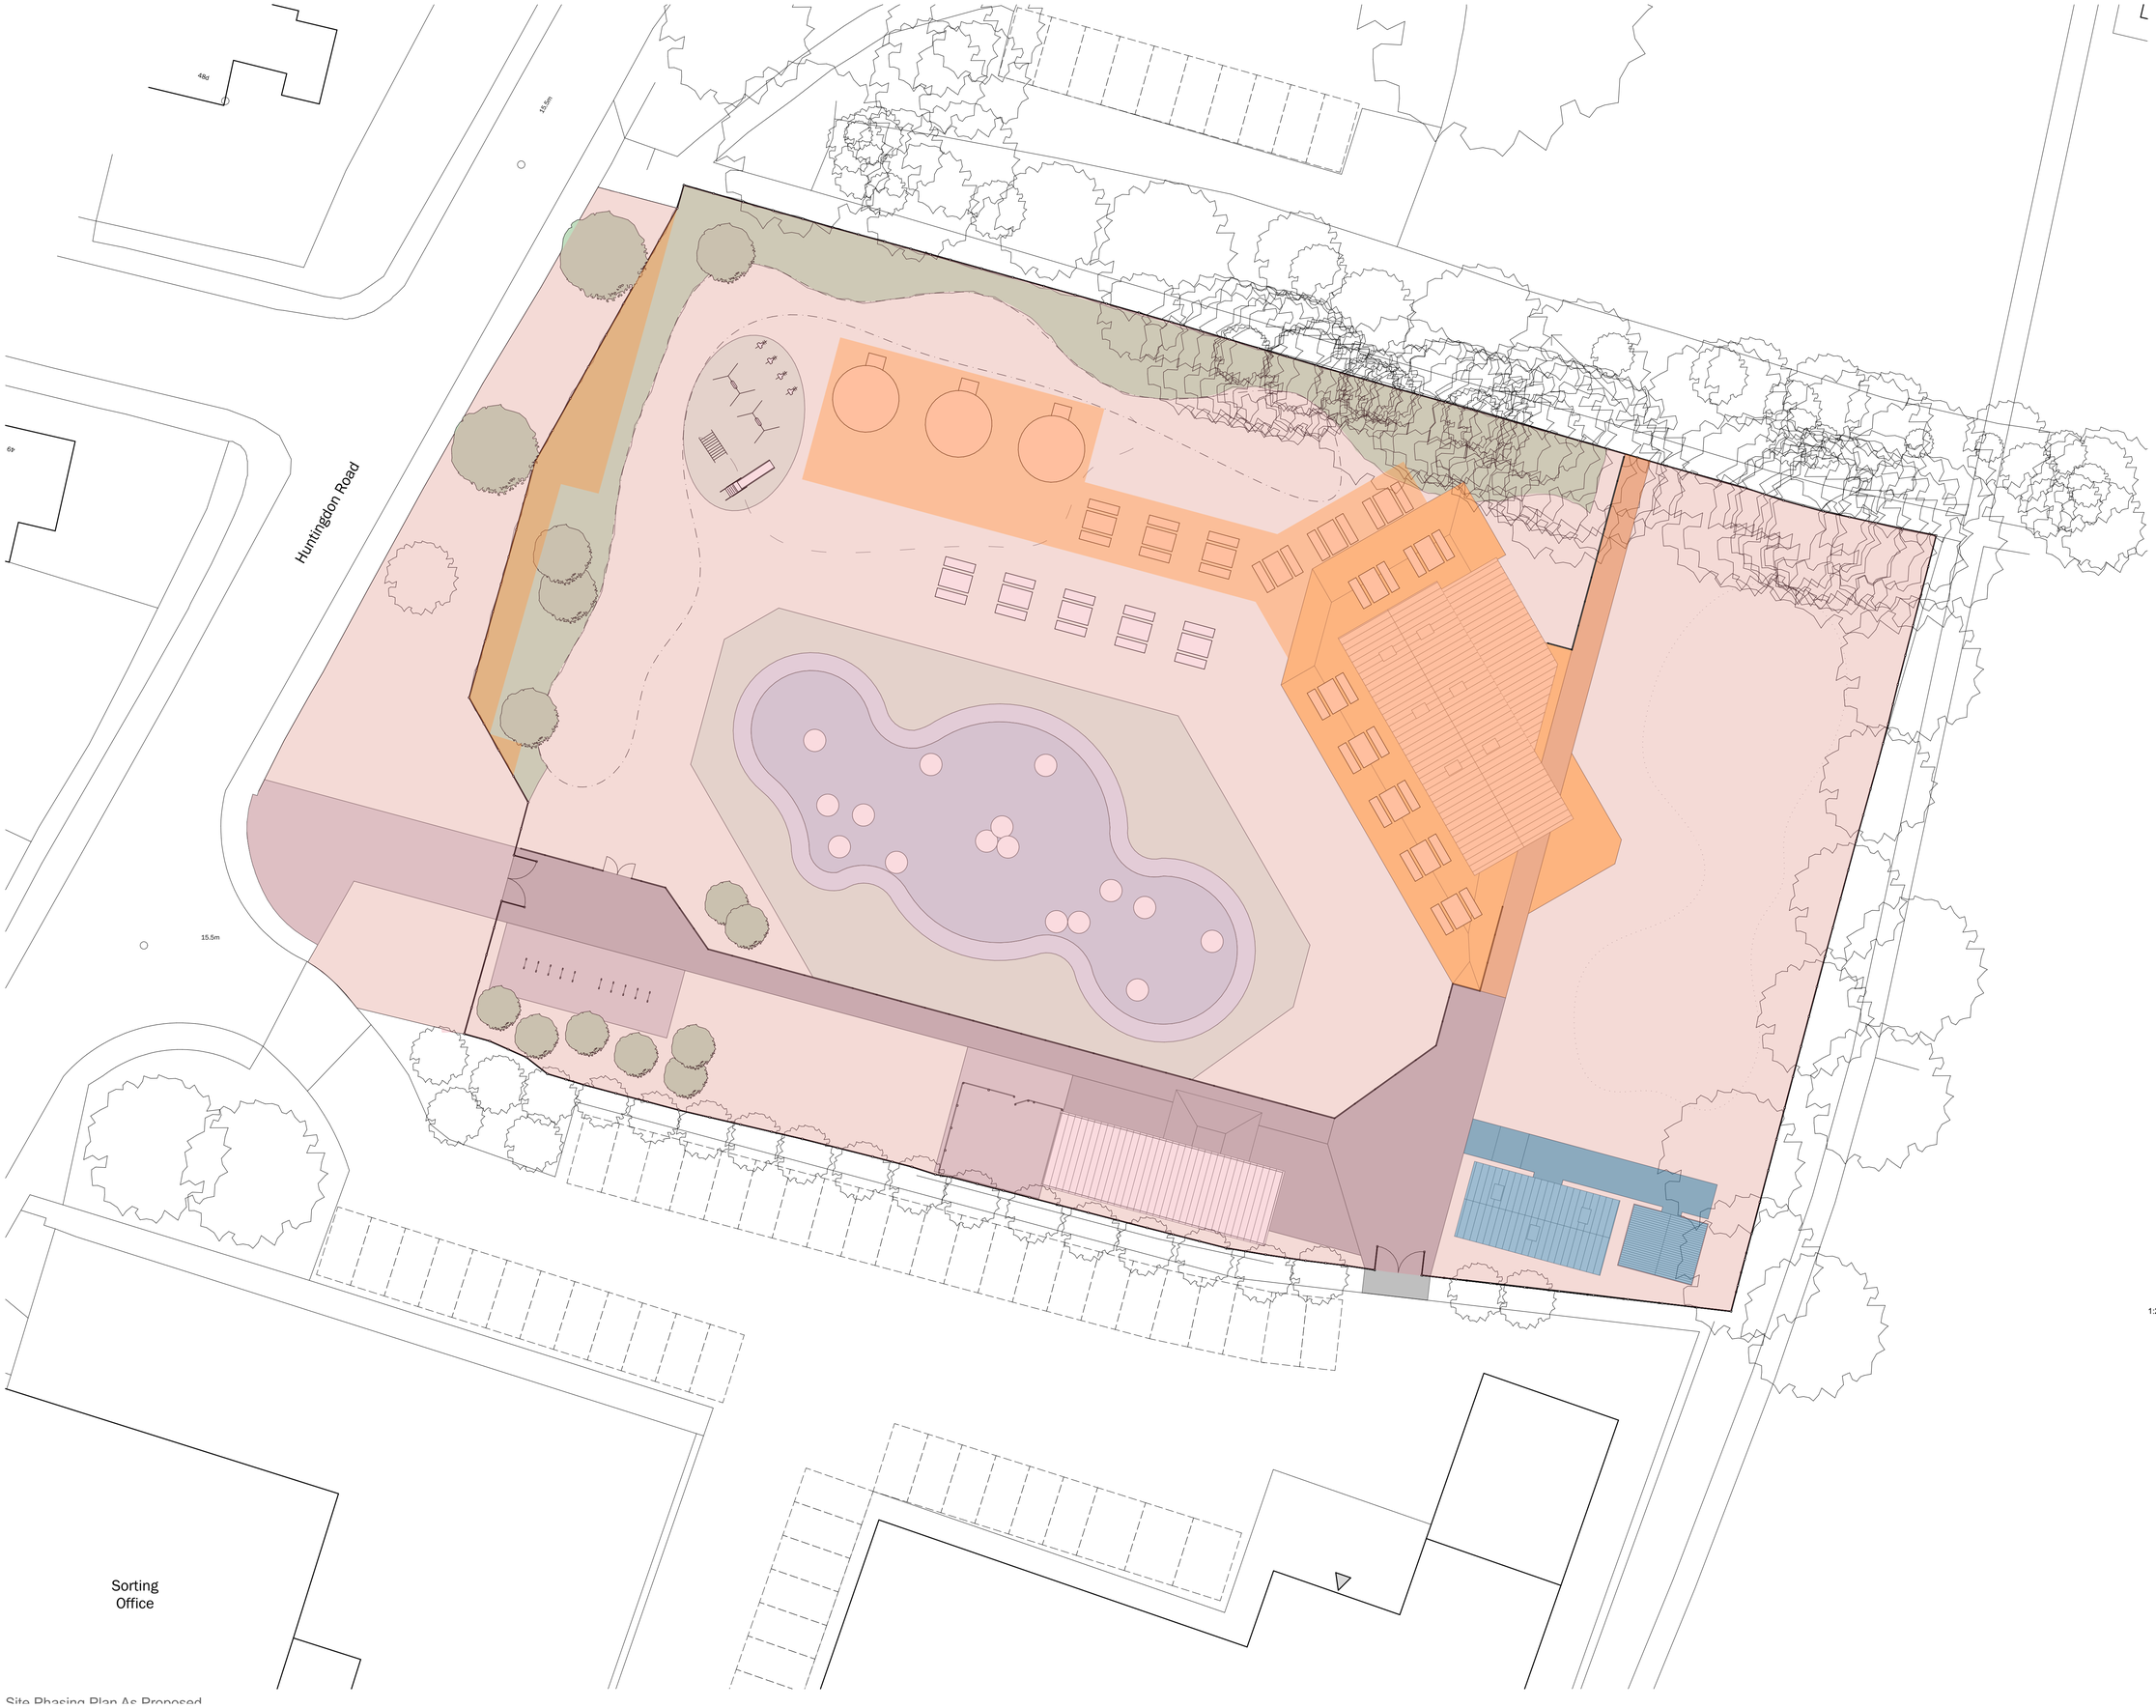

N

1:200
0 2.5 5 7.5 10 12.5 15

client
St Neots Aquatic and Leisure

project
Huntingdon Road, St Neots
Proposed New Splashpark

drawing
Site Phasing Plan As Proposed

date	22.11.21	scale	1:200 @ A1
drawn	AD	check	AD

BROWN&CO
ARCHITECTURE + PLANNING
www.brown-co.com
Norwich 01603 629871
St Neots 01480 213811
Brigg 01652 654833
Banbury 01295 273555
Brown & Co Registered Office: The Atrium, St. George's Street, Norwich, Norfolk, NR3 1AB.
Registration no: OC302092. Registered in England & Wales.

21	118	K0003	P3