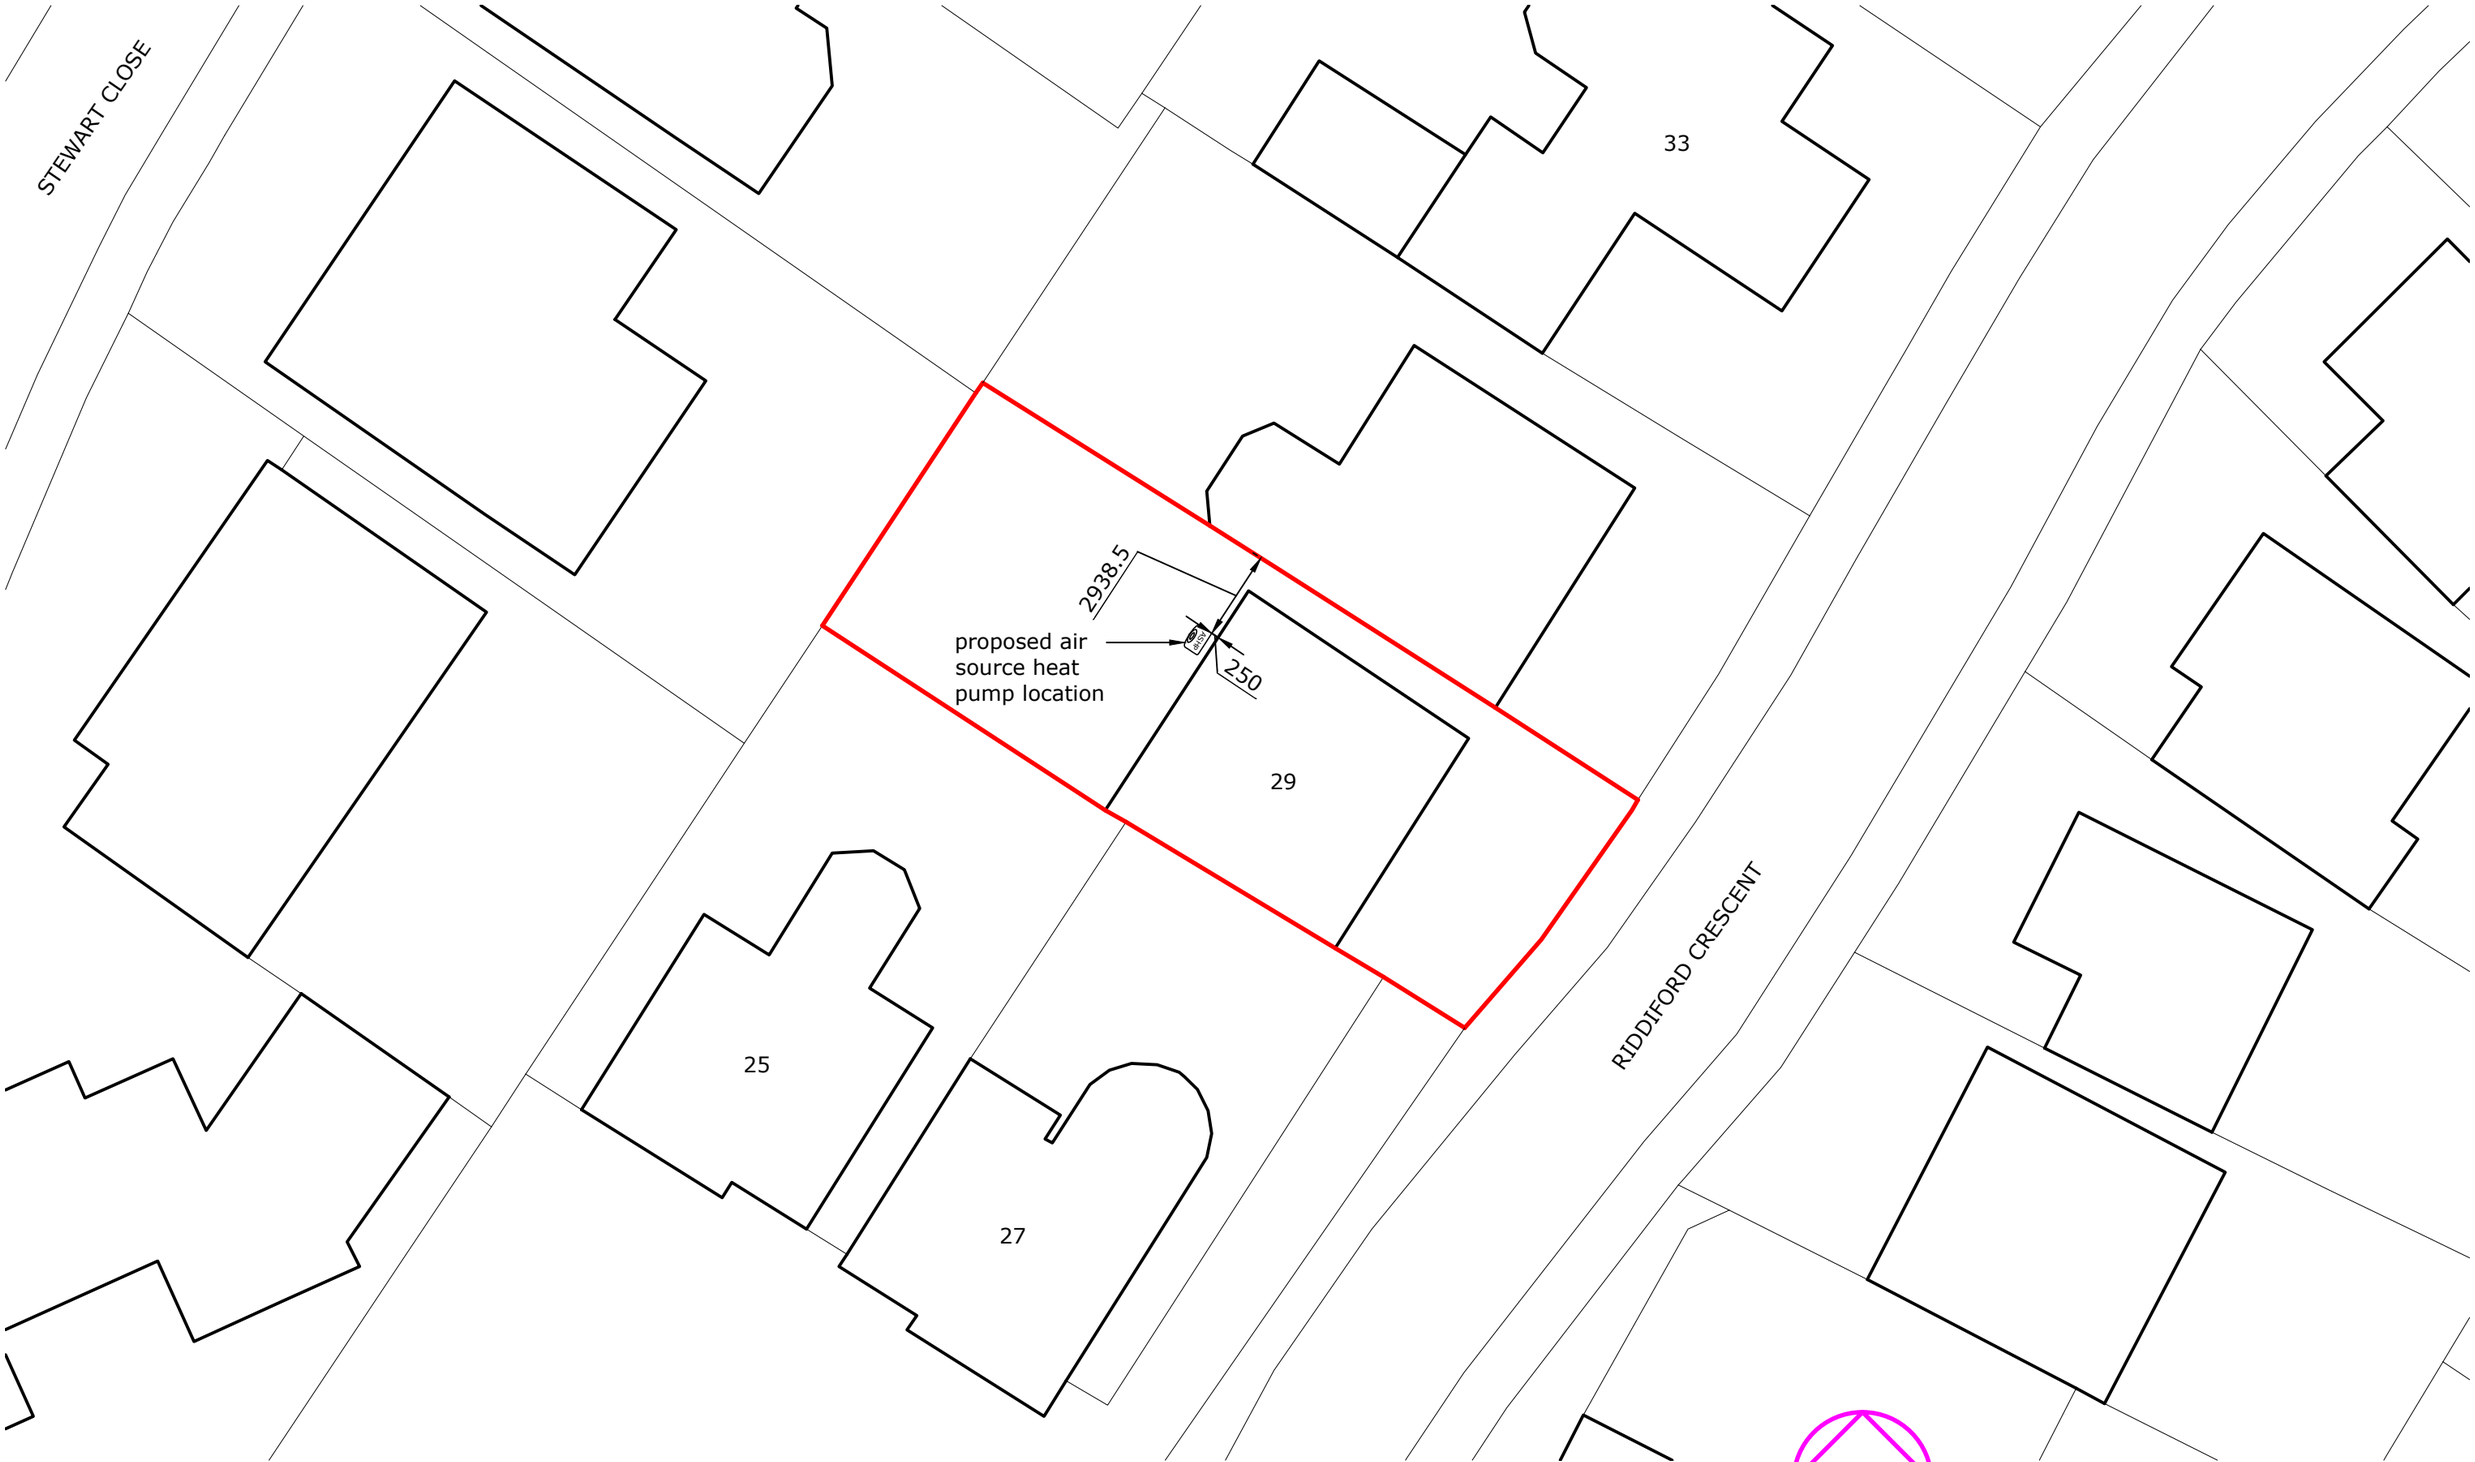


1:200 0 2 4 6 8 10 12 14 16 18 20 30 40m

Rev:	Description:	By:	Date:

octopus energy services

Accredited by: NAPIT MCS RECC

Client/Project:
Himanshu Patel,
29 Riddiford Crescent,
Brampton, PE28 4YH

Project status:
PLANNING (installation of air source heat pump)

Drawing title:
Site plan as proposed

Scale:	Paper Size:	Drawn:	Checked:
1:200	A3	A Walton	...
Project ID:	**Drawing No:**	**Revision:**	**Date:**
J-4FDE2D12	03		20.05.2025

© Octopus Energy 2025